


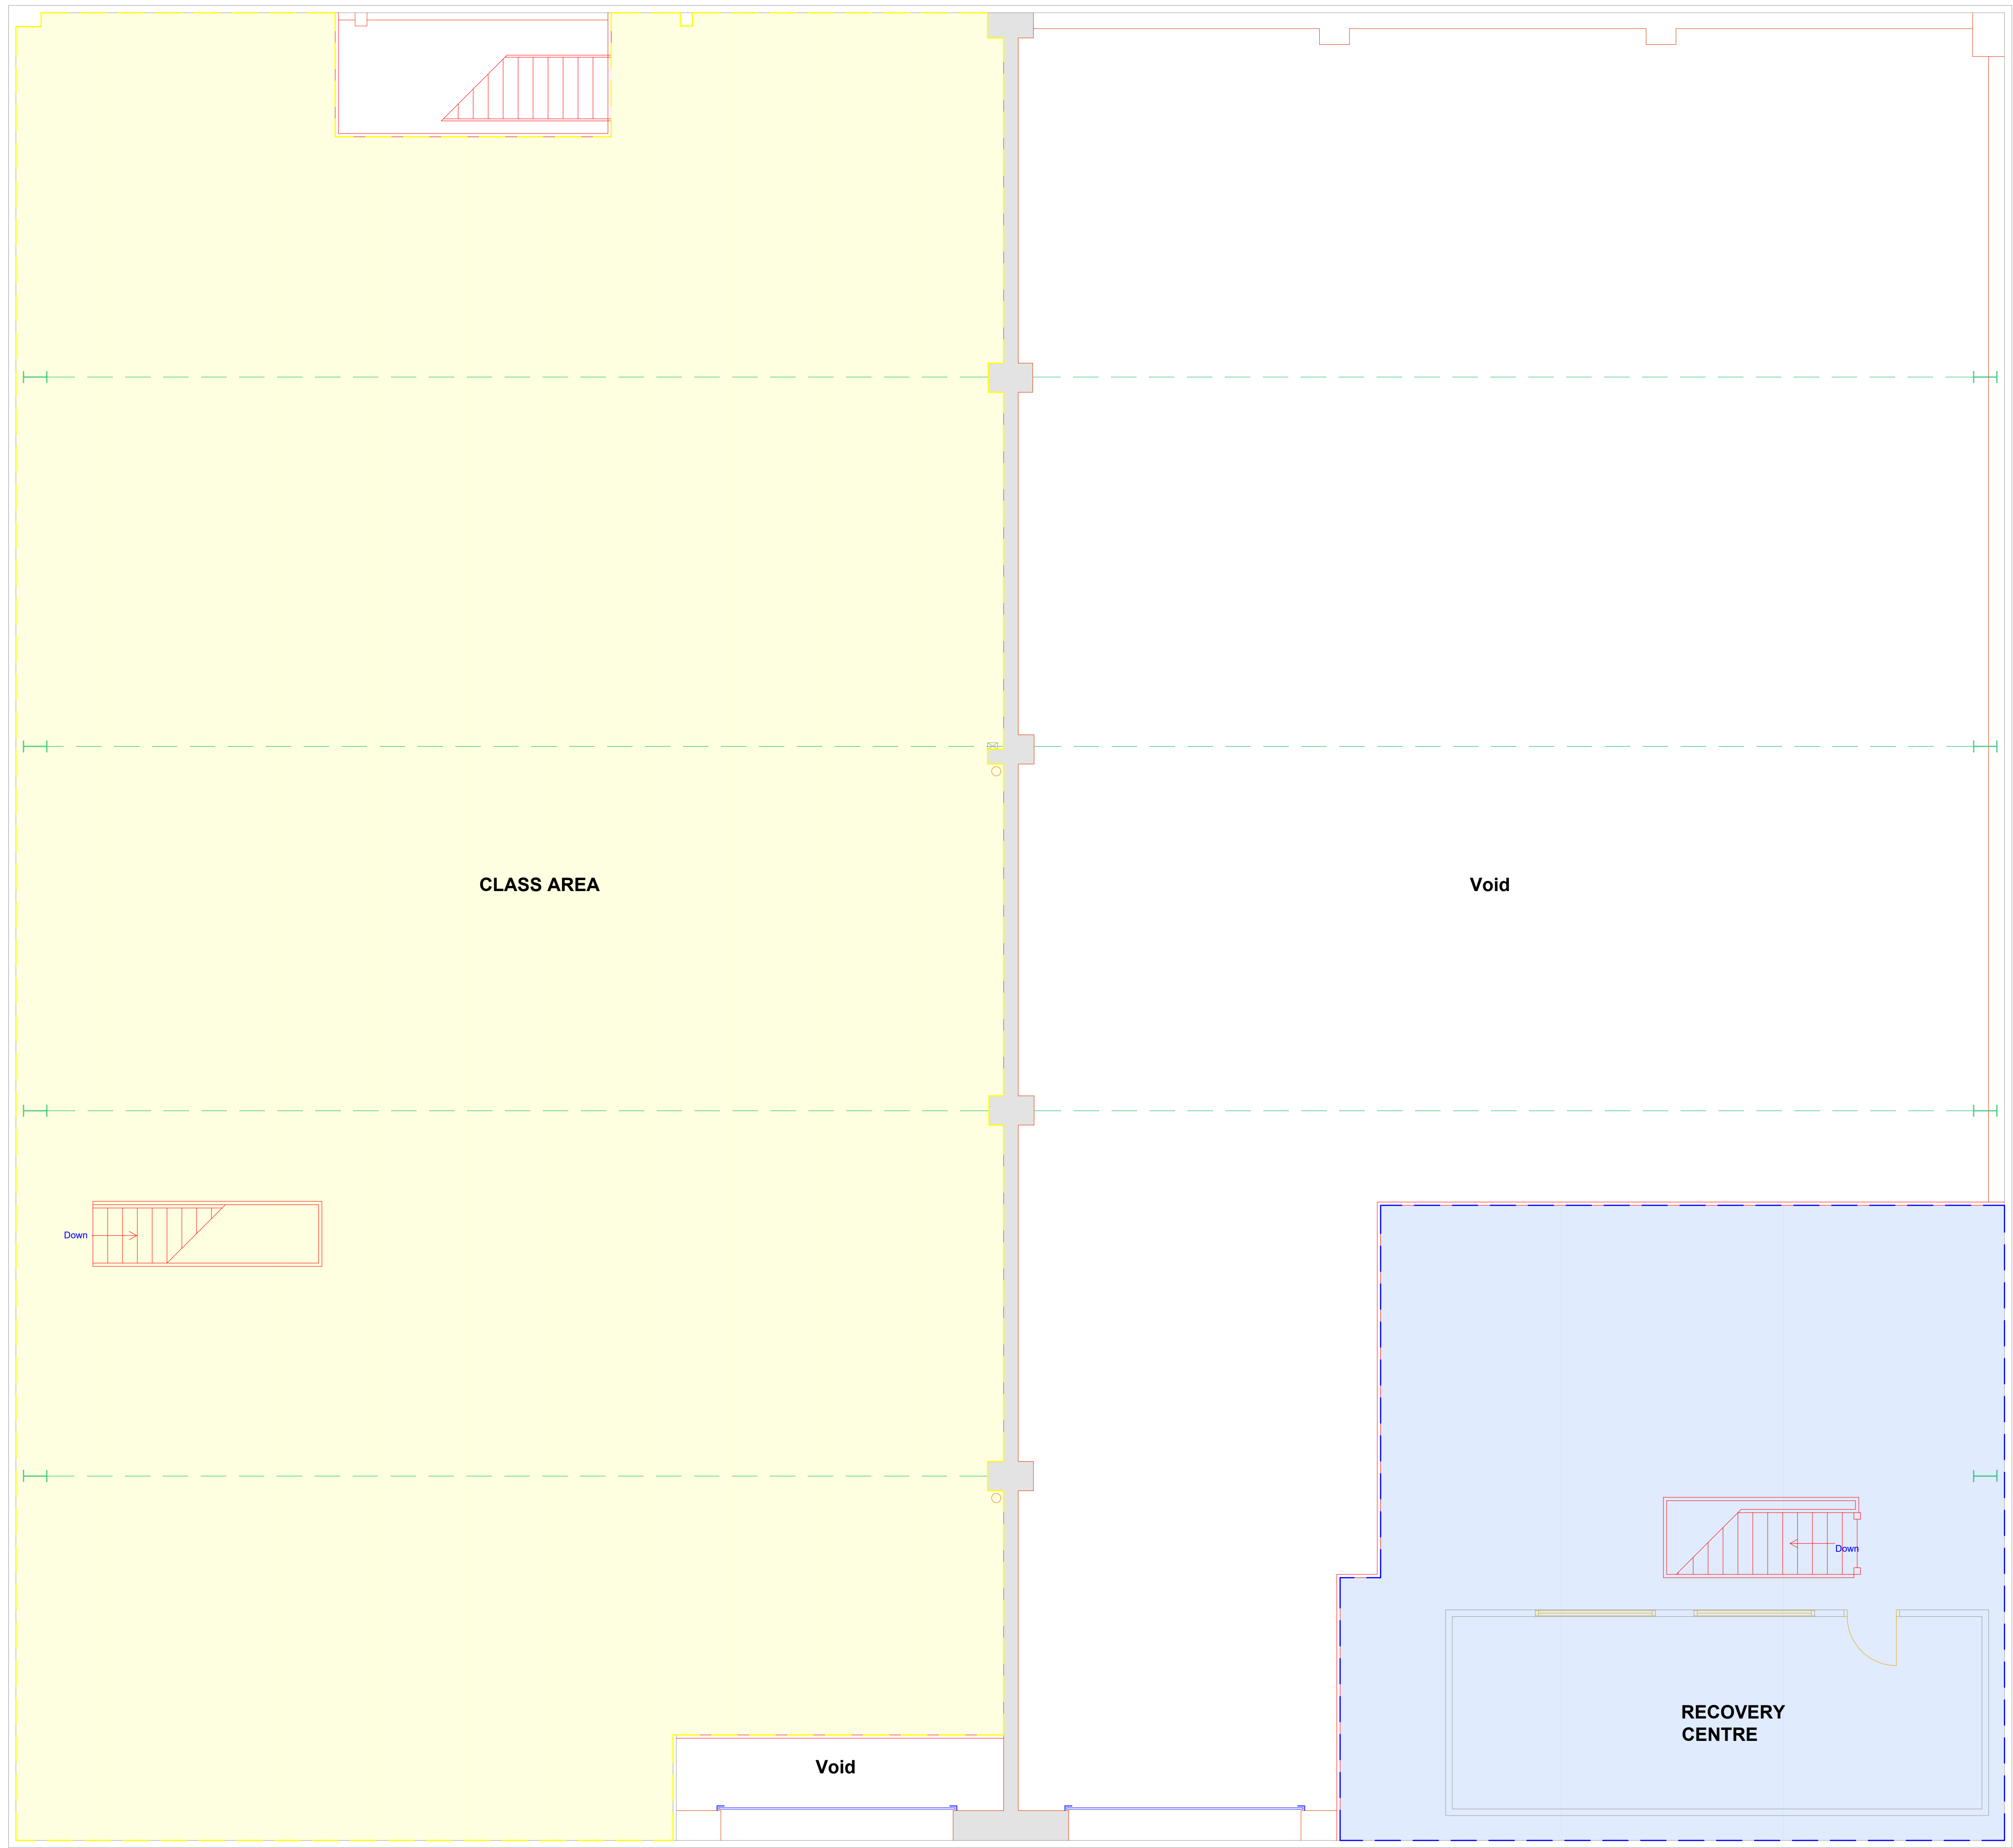

PROPOSED MEZZANINE FLOOR PLAN

This drawing is provided as a document to gain either Planning Permission or Building Regulation approval purposes only. It is not a guarantee that Planning Permission will be granted.
The drawing and all contents are the copyright of James Campbell Associates Ltd. No copies to be made from this drawing & details without written authorisation by James Campbell Associates Ltd.
The architect for the works is between the client and the contractor. Compliance with the Building Regulations is the responsibility of the contractor and he/she shall be responsible for ensuring that the design is in accordance with the Building Regulations. Any stated dimensions must be checked prior to any work or construction. All works and materials to comply with the relevant British Standards and carry a genuine BBA certificate. The materials specified within the drawing are a guide for the contractor as they are recognised materials with genuine BBA certificates etc. Any contractor who deviates to the any different materials than that noted on this drawing must inform James Campbell Associates Ltd.
Any discrepancies discovered or items found that were not visible at the time of the initial survey should be reported to James Campbell Associates Ltd for consultation with our client.

CONSTRUCTION NOTES:-

DRAWING TITLE

SCHEME - PROPOSED MEZZANINE FLOOR PLAN

JCA
JAMES CAMPBELL ASSOCIATES LTD
CHARTERED ARCHITECTURAL SERVICES

CIOB
CONSTRUCTION INSTITUTE OF BUILDERS

CIAT
CONSTRUCTION INSTITUTE OF ARCHITECTS

Campbell House
173 Rochdale Road
Firgrove
Rochdale
OL16 3BN

Tel: 01706 354888
Mob: 07817 623189
Email: admin@jamescampbellassociates.co.uk
Web: www.jamescampbellassociates.co.uk

PROJECT

PROPOSED CHANGE OF USE

LOCATION

3a / 3b Stockton Street
Littleborough
Rochdale

DRAWN:-	Aiden Phillips-Whalley	DRAWING NUMBER:-
DATE:-	August 2026	26.3867.SC1.2A
SCALE:-	1:50 @ A0	
ISSUE:-	A	