


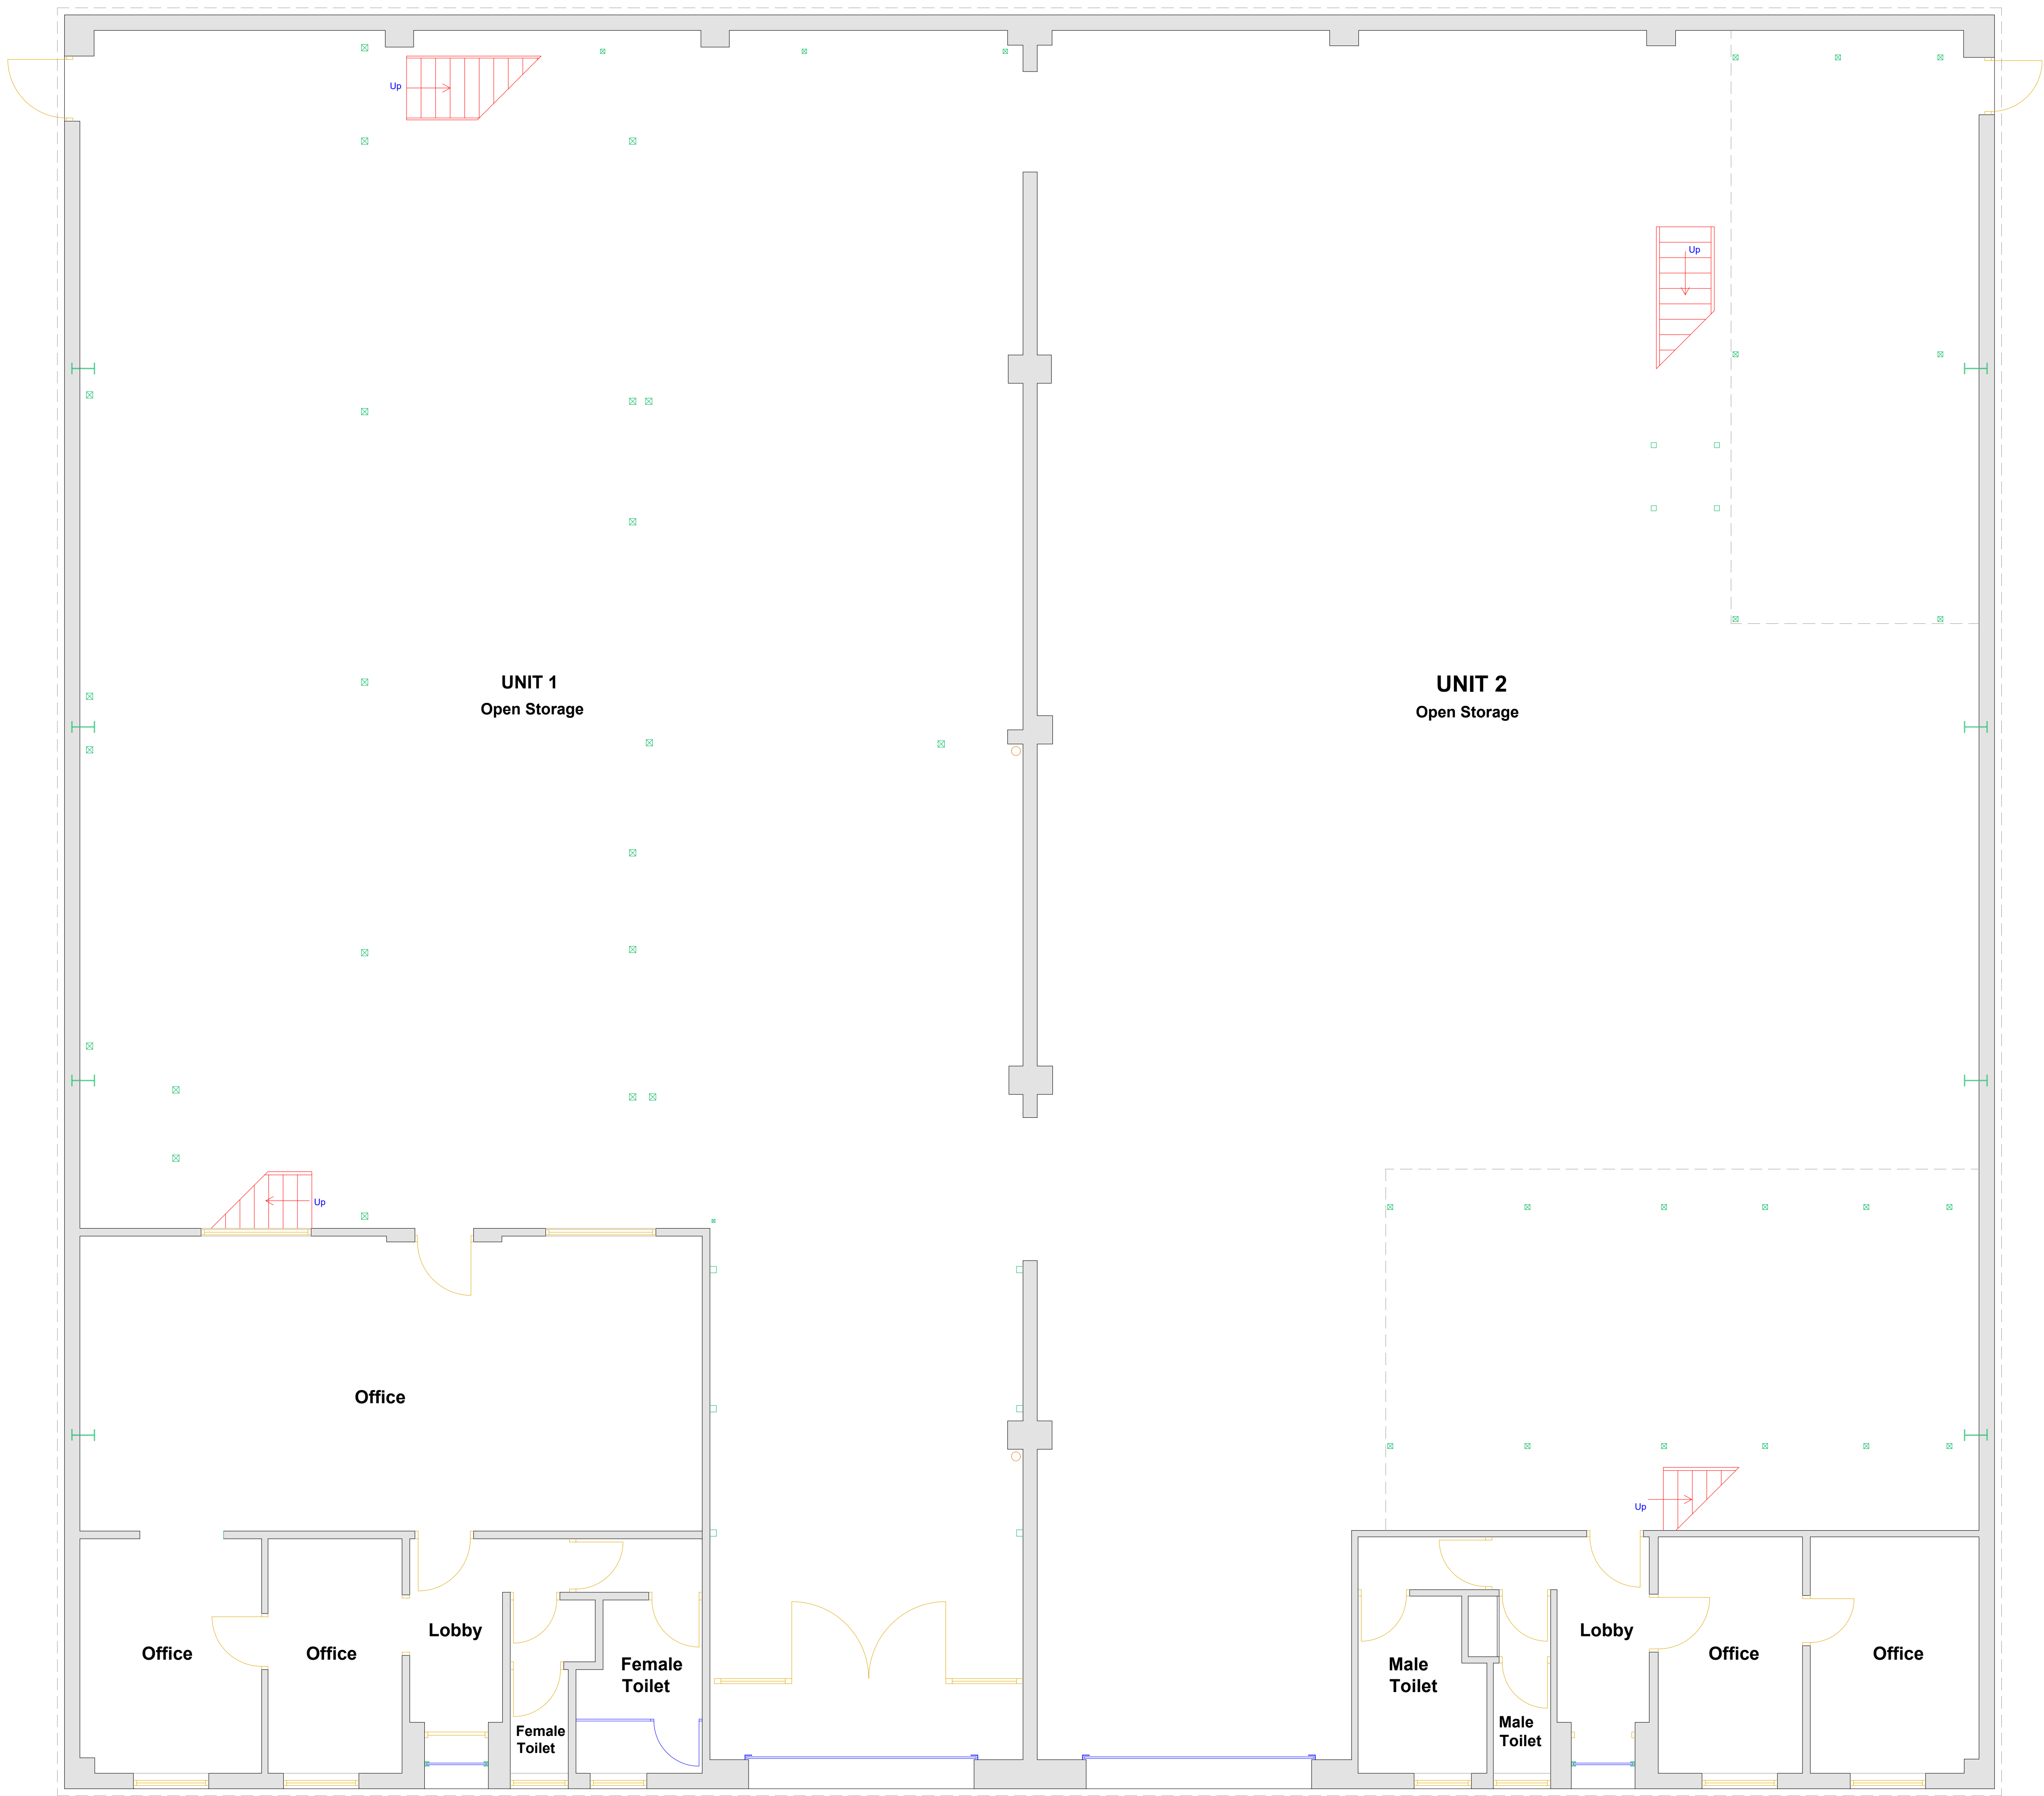

EXISTING GROUND FLOOR PLAN

This drawing is provided as a document to guide other Planning Permission or Building Regulation approval purposes only. It is not a guarantee that Planning Permission will be granted.
The drawing and all contents are the copyright of James Campbell Associates Ltd. No copies to be made from the drawing & details without written authorisation by James Campbell Associates Ltd.
The architect is not responsible for the client and for the contractor. The architect is not responsible for the design provided, which the drawing and be further with the work to be carried out in accordance with the design provided. Any stated dimensions must be checked prior to any work in construction. All works and materials to comply with all relevant British Standards and carry a genuine BBA certificate. The materials specified within the drawing are a guide for the contractor as they are recognised materials with genuine BBA certificates etc. Any contractor who decides to use any different materials than that noted on the drawing must inform James Campbell Associates Ltd.
Any discrepancies discovered or items found that were not visible at the time of the initial survey should be reported to James Campbell Associates Ltd for consultation with our client.

CONSTRUCTION NOTES:-

DRAWING TITLE

EXISTING GROUND FLOOR PLAN

JCA
JAMES CAMPBELL ASSOCIATES LTD
CHARTERED ARCHITECTURAL SERVICES
CIOB
CIAT

Campbell House
173 Rochdale Road
Firgrove
Rochdale
OL16 3BN

Tel: 01706 354888
Mob: 07817 623183
Email: admin@jamescampbellassociates.co.uk
Web: www.jamescampbellassociates.co.uk

PROJECT

PROPOSED CHANGE OF USE

LOCATION

3a / 3b Stockton Street
Littleborough
Rochdale

DRAWN:-	Aiden Phillips-Whalley	DRAWING NUMBER:-
DATE:-	August 2026	26.3867.1
SCALE:-	1/50 @ A0	
ISSUE:-		