



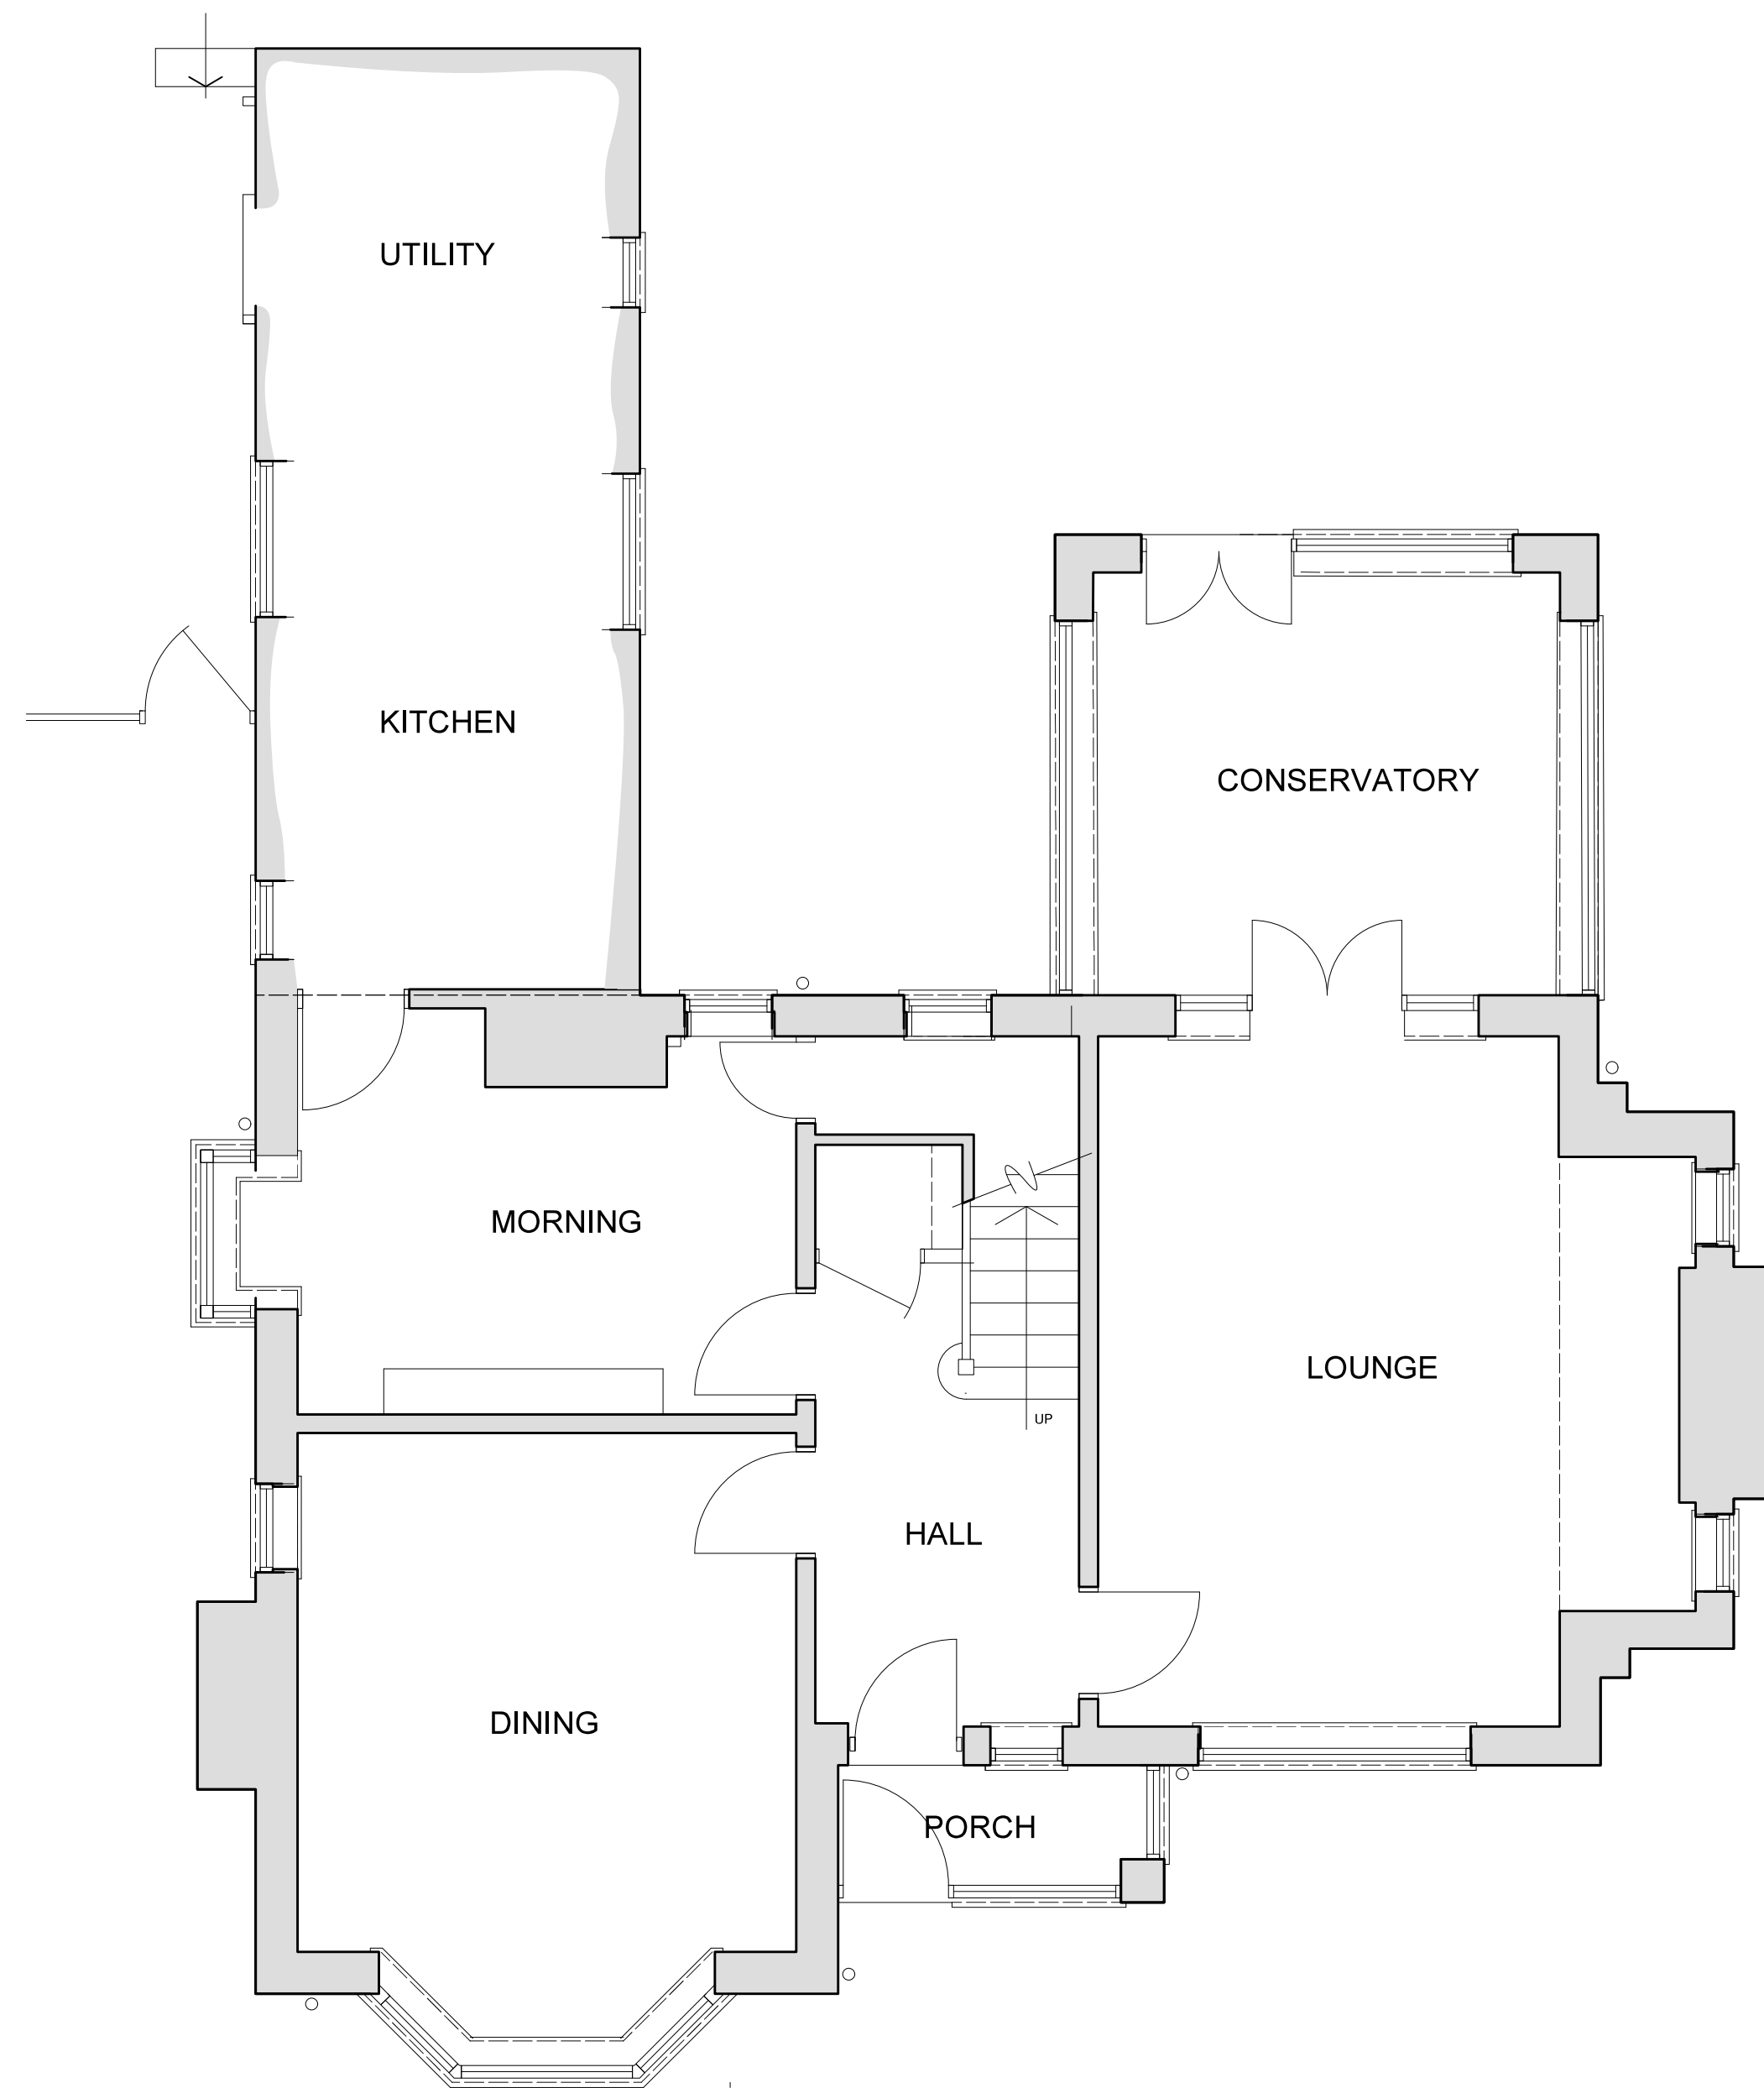

GROUND FLOOR PLAN AS EXISTNG

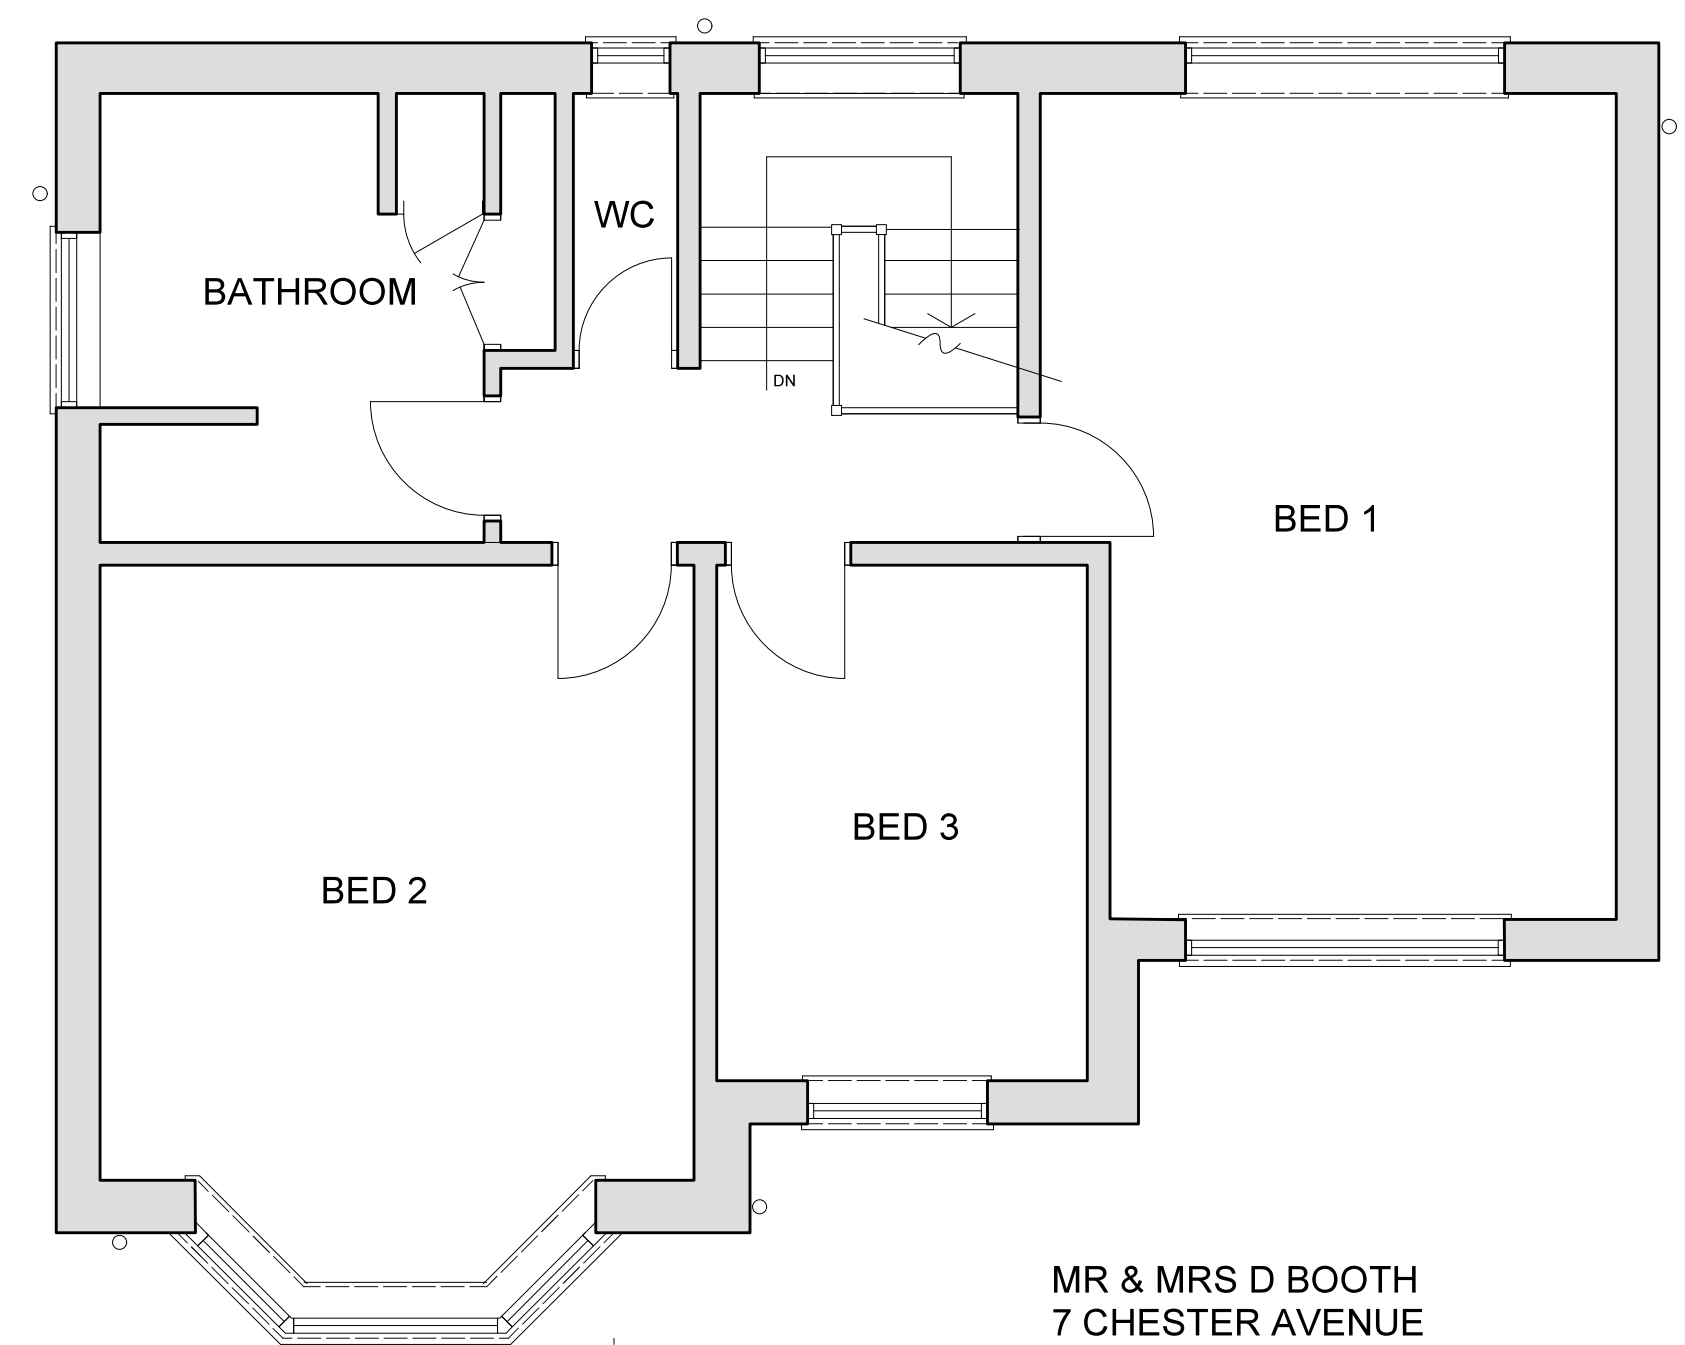

FIRST FLOOR PLAN AS EXISTING

MR & MRS D BOOTH
7 CHESTER AVENUE
ROCHDALE
OL11 5LY

PROPOSED ALTERATIONS AND EXTENSION

Date August 2026 Scale 1:50@A2