


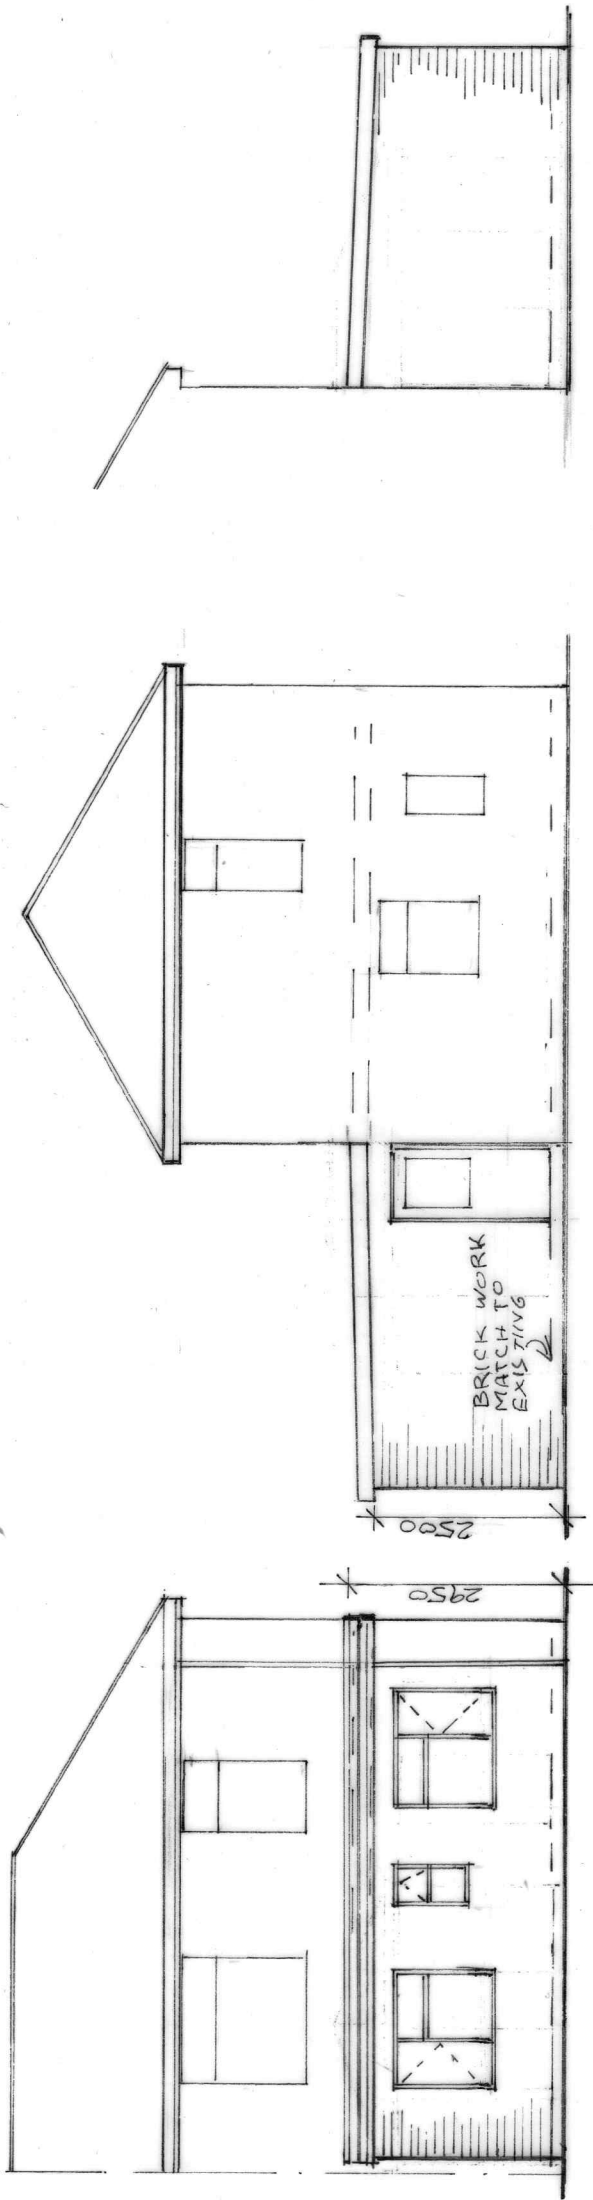

REAR ELEVATION
(PROPOSED)

SIDE ELEVATION
(PROPOSED)

SIDE ELEVATION
(PROPOSED)

BUILDING DESIGN SERVICES

M. FAROOQ

418 Bury Road Rochdale OL11 5EU.

Tel: 01706 712231 Mob: 07967605763

PROPOSED SINGLE STOREY REAR EXTENSION
AT 28 DARLEY ROAD ROCHDALE OL11 2LT

For: Mr MOHAMMAD ASHRAF KHAN

Elevation

Scale 1:100

2489 /3