

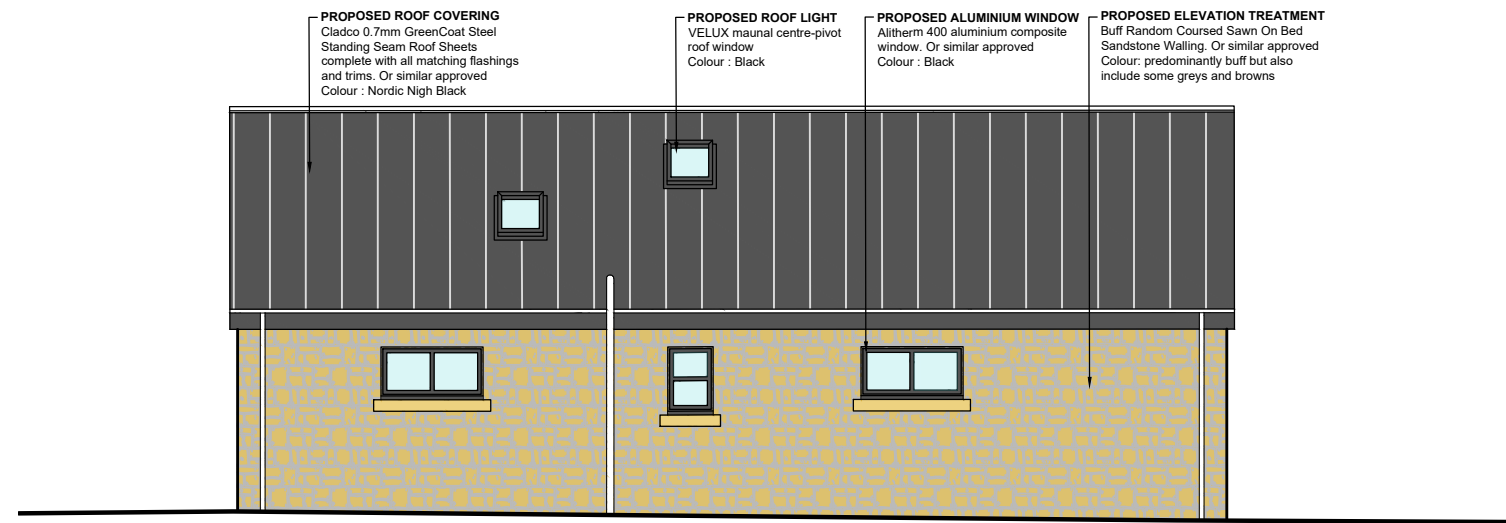



Site Application Area
479sqm / 0.11 Acres

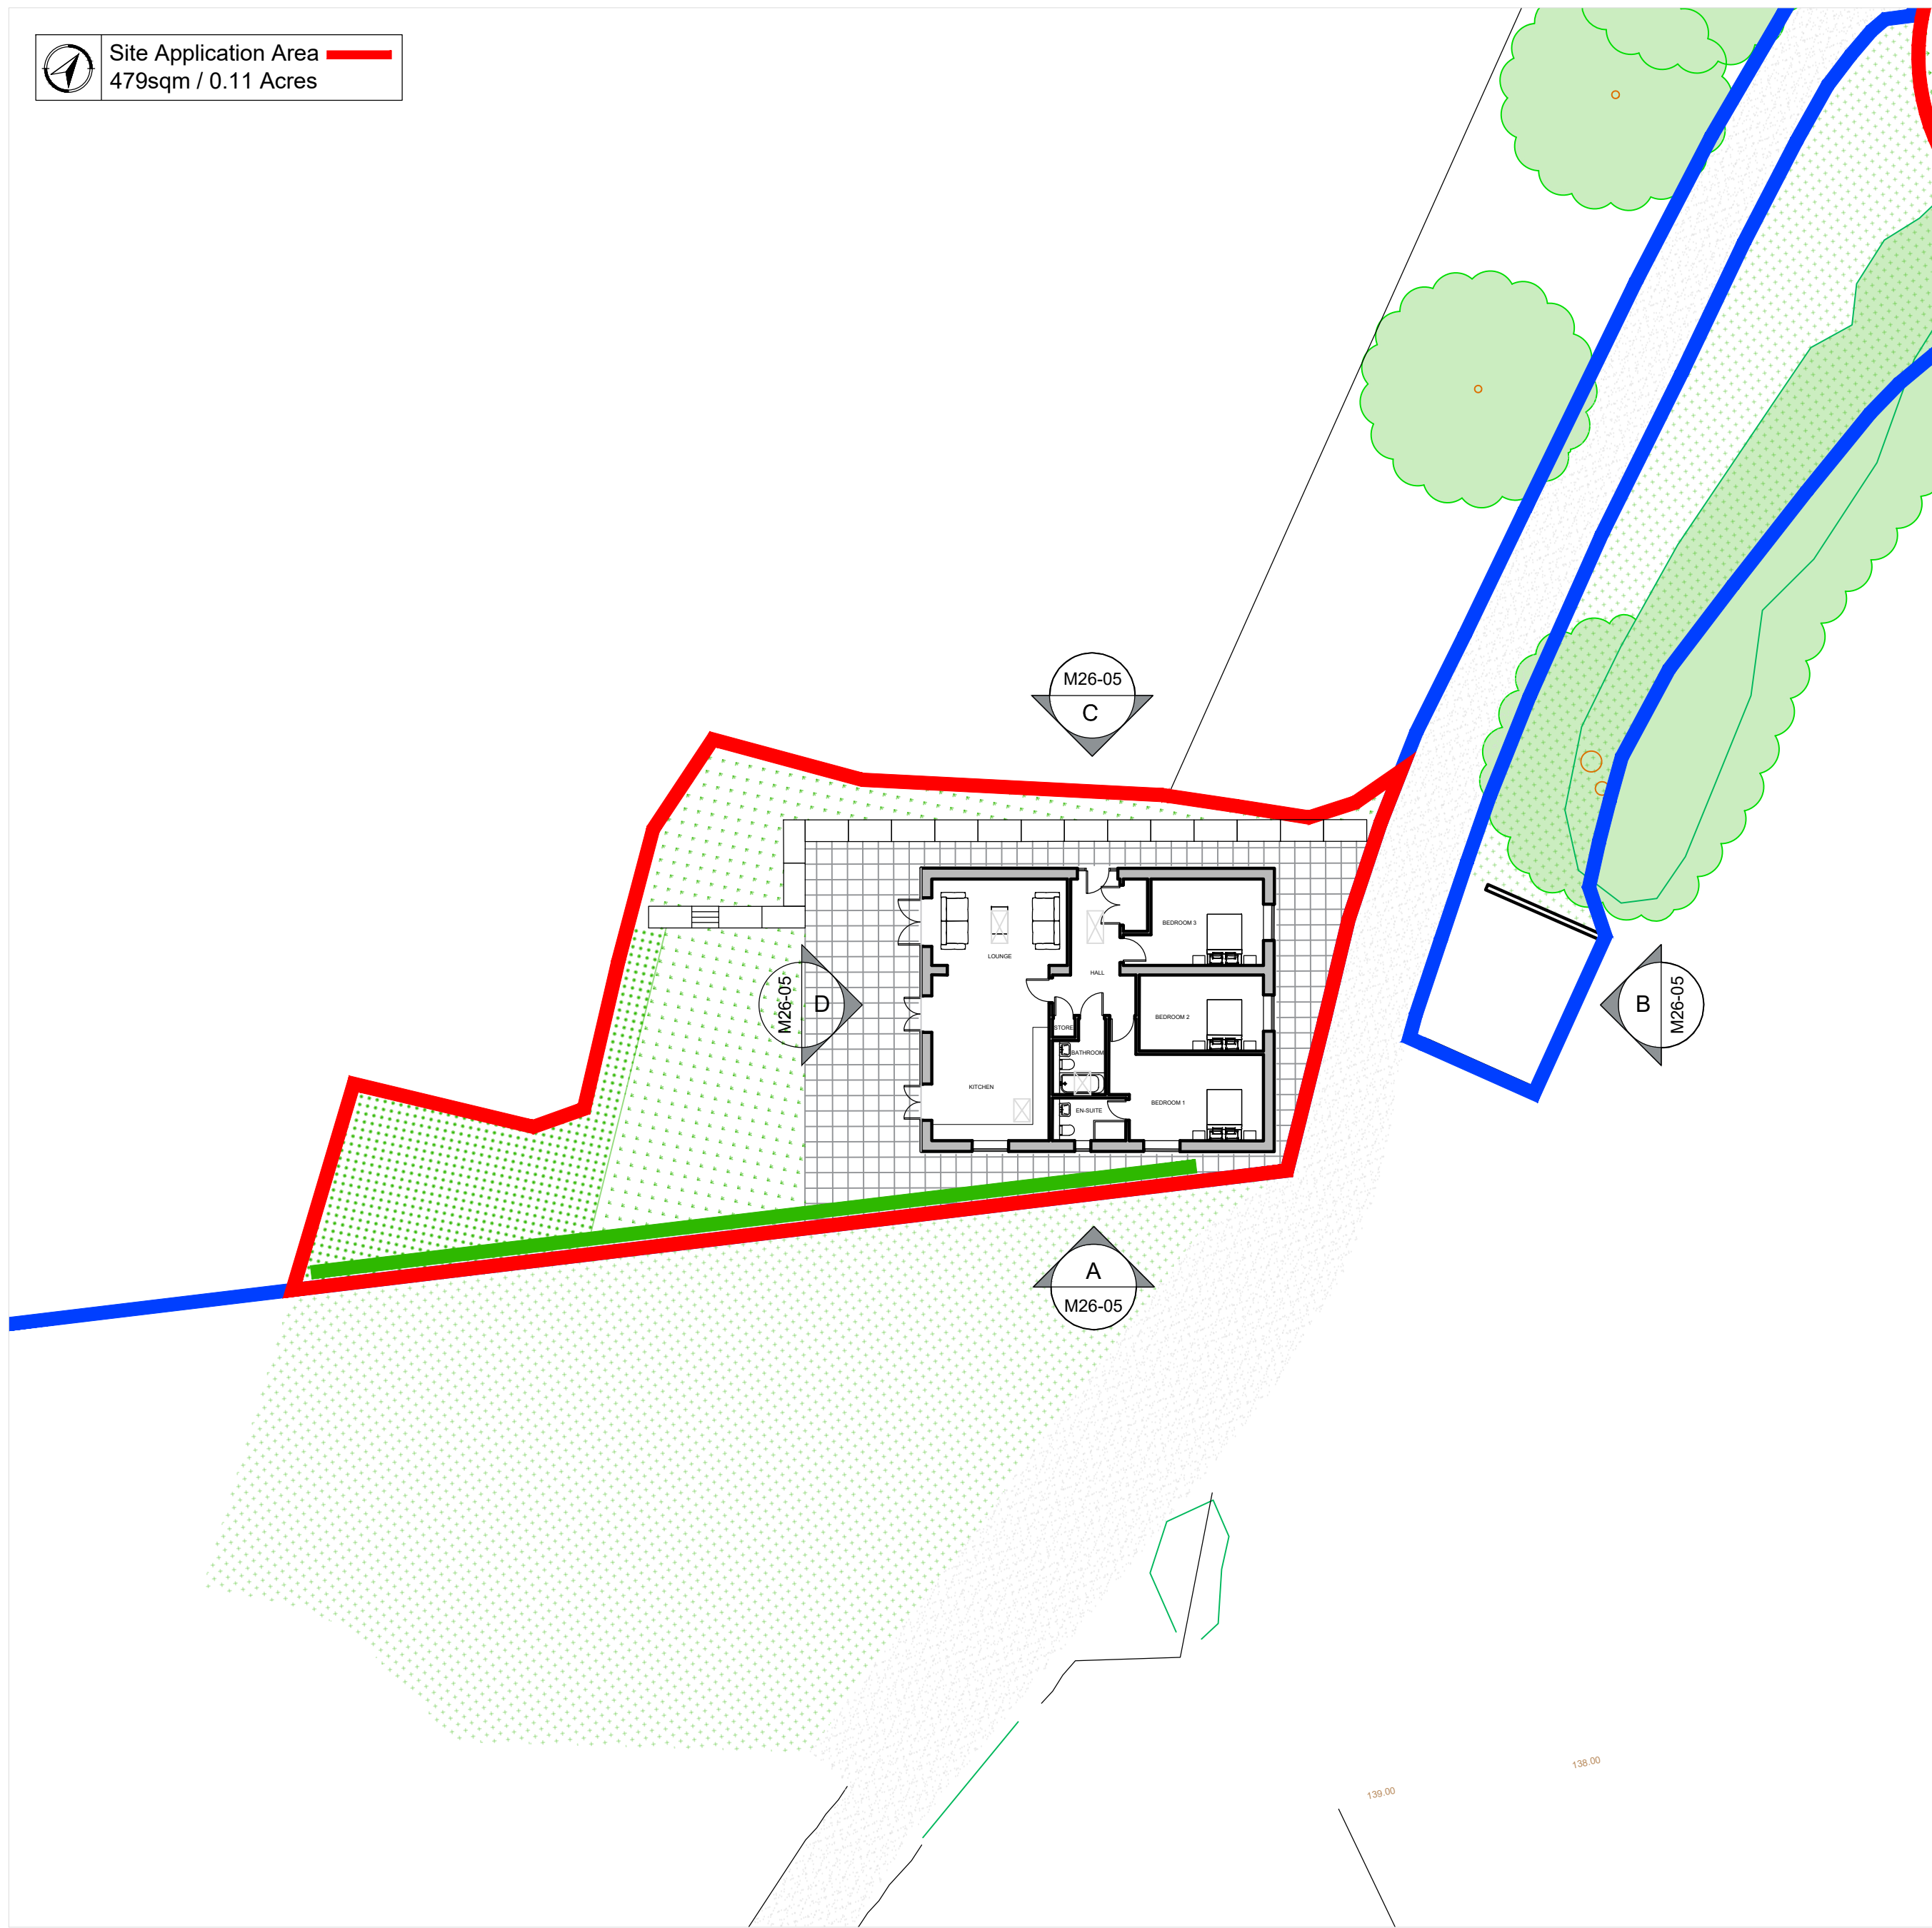


PROPOSED ELEVATION A
Scale: 1:100

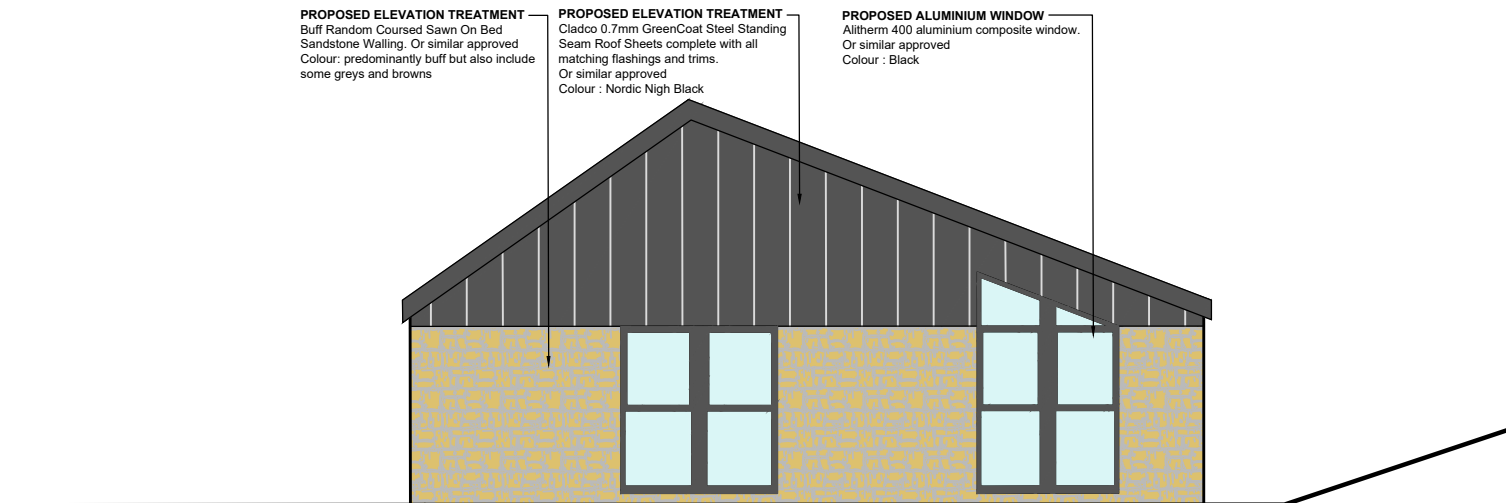

PROPOSED ELEVATION B
Scale: 1:100

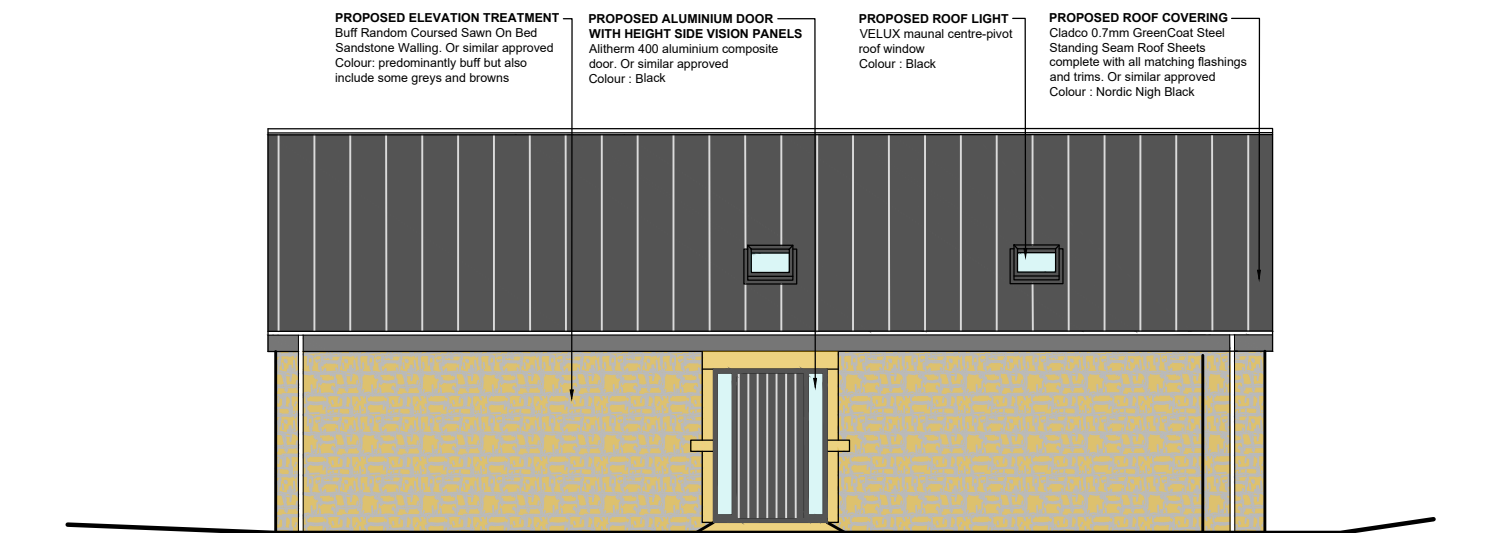

PROPOSED ELEVATION C
Scale: 1:100

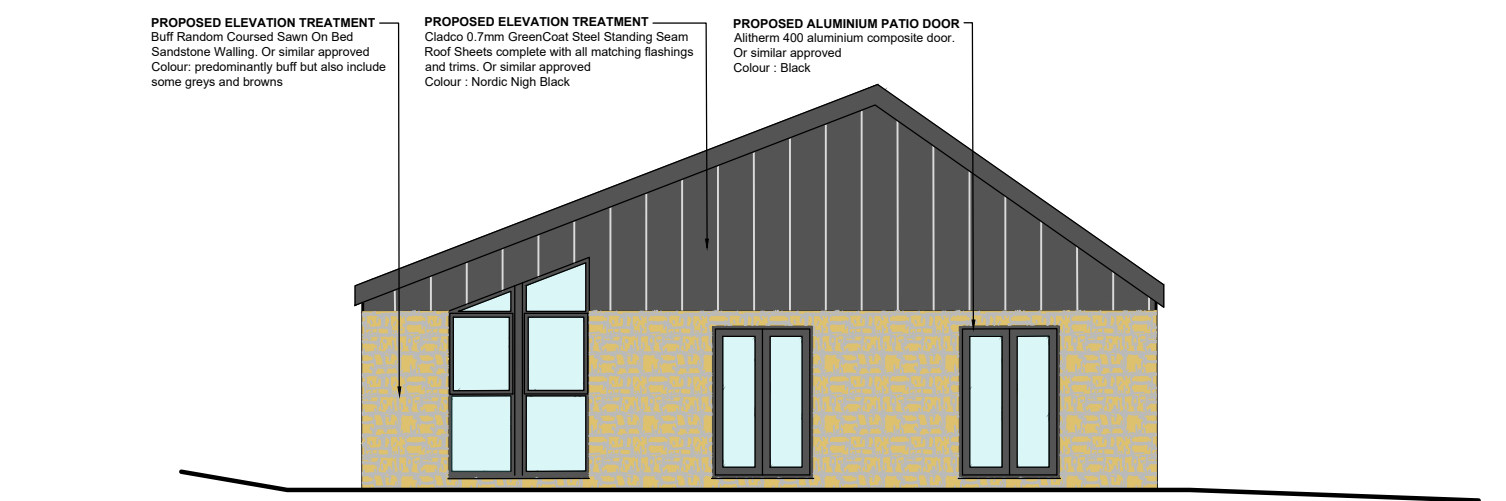

PROPOSED ELEVATION D
Scale: 1:100

- PLEASE NOTE**
- DO NOT scale from this drawing, use figured dimensions only.
 - All dimensions to be checked on site by the contractor.
 - Please report any discrepancies to JHA Ltd immediately.
 - All setting out dimensions are approximate. To be marked out on site for approval by JHA Ltd prior to construction.

NOTES:

* Ref	**/**/** Date	Description of Revision Revision	*** Initial

Project / Client:
**PROPOSED SINGLE STOREY DWELLING
AT
HIGHER MOORGATE COTTAGE,
ROCHDALE, OL10 4BJ
FOR
KATE TALBOT**

Issue:
PLANNING ISSUE

Drawing Title:
PROPOSED SITE PLAN / ELEVATIONS

jha
ARCHITECTURE

JHA Architecture,
18A Bridge Street
Milnrow, Rochdale,
OL16 3ND

T 0161 427 9111
E enquiries@jha.co.uk
W www.jha.co.uk

Scale:
AS INDICATED

Date:
AUGUST 26

Drawn By:
JA

Checked By:
XXX

Drawing No:
M26/005/100

Sheet Size:
A2