



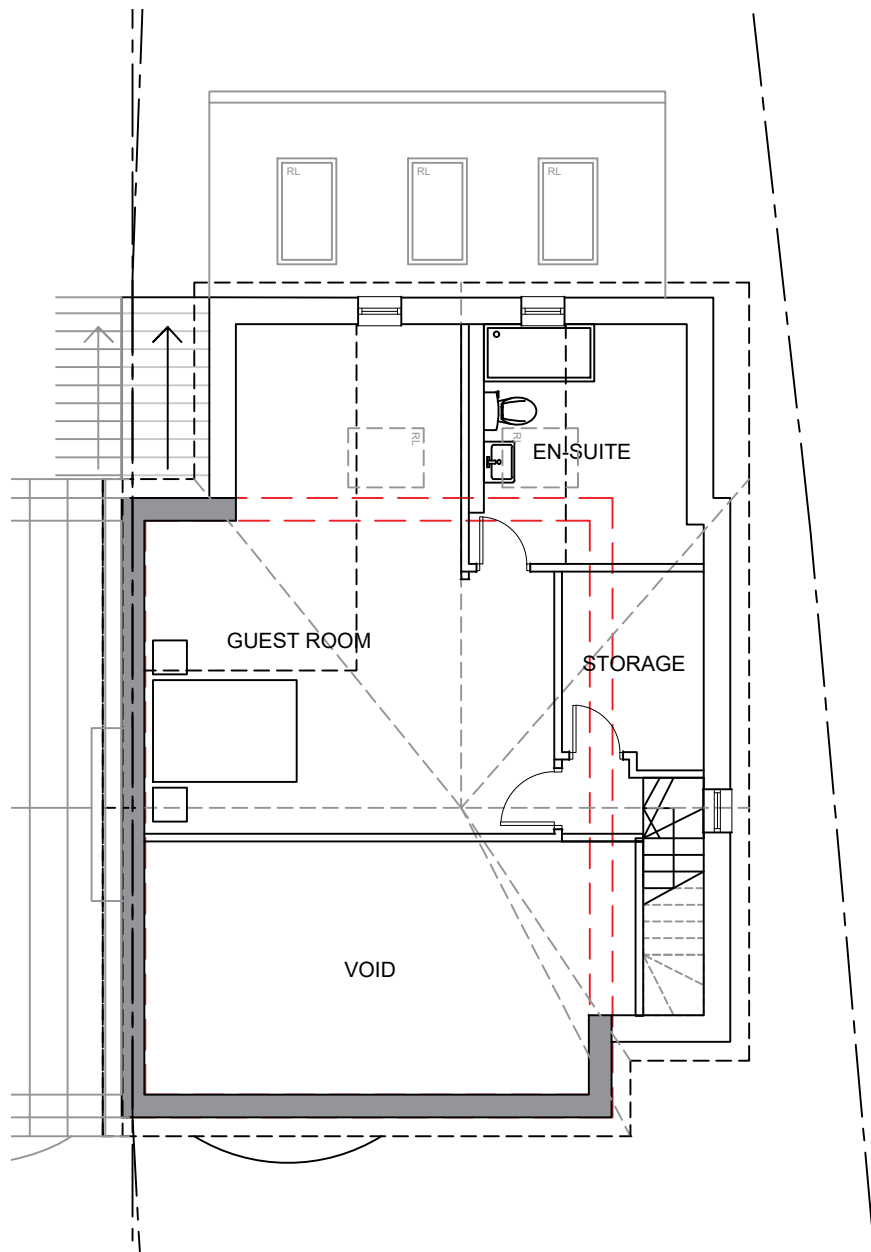

PROPOSED LOFT FLOOR PLAN
SCALE 1 : 100

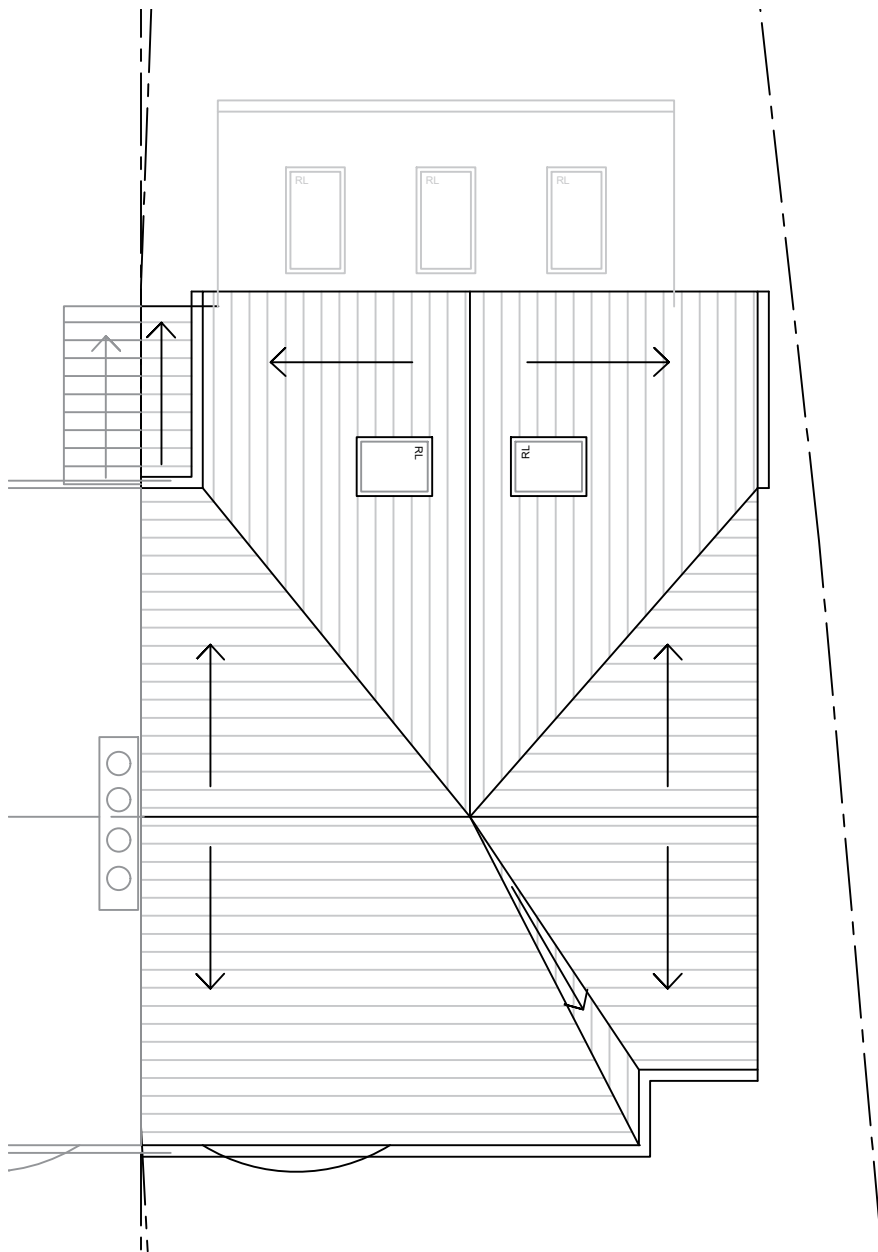

PROPOSED ROOF PLAN
SCALE 1 : 100

- EXISTING
- PROPOSED
- DEMOLITION



PROPOSED GA PLANS
SCALE 1 : 100

IMPORTANT NOTES: Do Not Scale from this Drawing.
Use Figured Dimensions Only.

DRAWING STATUS:

PLANNING

REVISION	DATE	DESCRIPTION

FOOTPRINT DESIGN		E info@footprintdesign.net W www.footprintdesign.net	
CLIENT: HABIB		SCALE: 1:100@A3	DATE: 08.05.26
PROJECT: 19 CASTLE HILL CRESCENT, ROCHDALE			
DRAWING TITLE: PROPOSED GA PLANS			
DRAWING NO: Q003_L(00)011			