




FRONT ELEVATION
SCALE 1 : 100

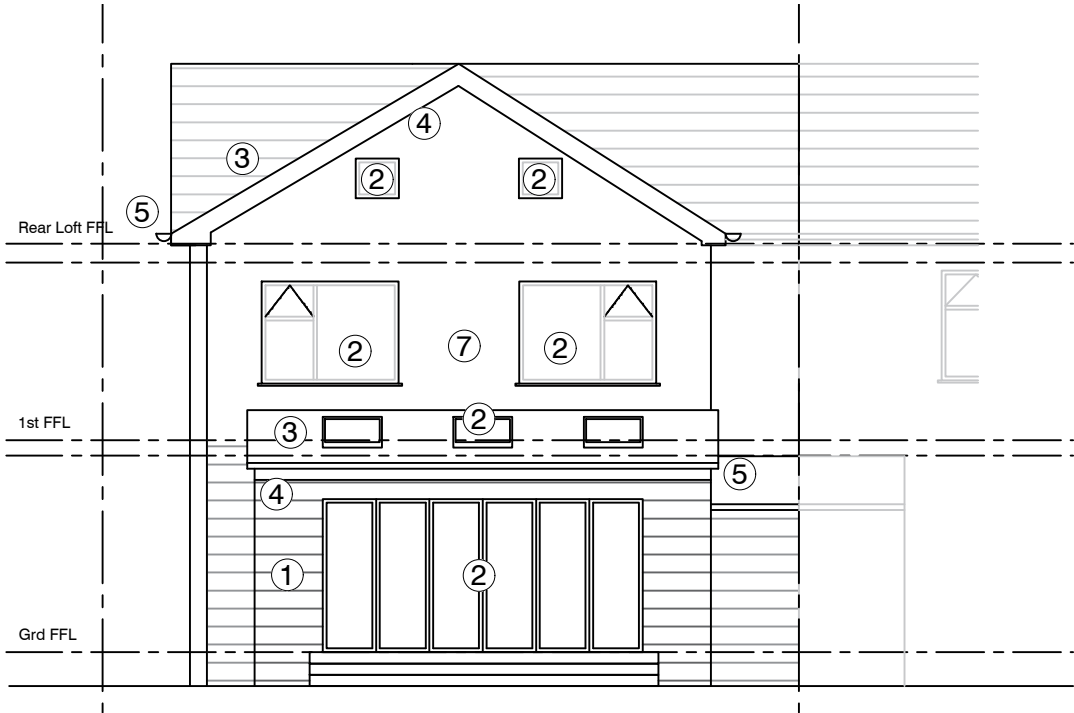

REAR ELEVATION
SCALE 1 : 100

- ① red brick to ground floor to match existing
- ② White UPVC double glazed window/door assembly
- ③ Interlocking roof tiles to match existing
- ④ White UPVC fascia board to match existing
- ⑤ White UPVC rainwater & soil goods
- ⑥ White UPVC double glazed obscured windows
- ⑦ Off white render to upper floors to match existing.

----- DEMOLITION



PROPOSED ELEVATIONS
SCALE 1 : 100

IMPORTANT NOTES: Do Not Scale from this Drawing.
Use Figured Dimensions Only.

DRAWING STATUS:

PLANNING

FOOTPRINT DESIGN

E info@footprintdesign.net
W www.footprintdesign.net

CLIENT: HABIB

SCALE: 1:100@A3
DATE: 08.05.26

PROJECT: 19 CASTLE HILL CRESCENT, ROCHDALE

DRAWING TITLE: PROPOSED GA ELVATIONS

DRAWING NO: Q003_E(00)010