

Sheet No.

A303
PROPOSED SITE
PLAN

Date23/09/26

Current Revision7

OUTDOOR PADEL COURT RE,OVED,
CANOPY CLADDING
UPDATED

Project Name

SAINTS PADEL CLUB

Project Number1051

Project StatusPLANNING

Project AddressHollin Ln
Rochdale
OL11 5PW

Notes

THESE DRAWINGS ARE INTENDED FOR THE SOLE PURPOSE OF PLANNING INFO ONLY. THEY ARE NOT TO BE USED FOR CONSTRUCTION. ALL INFORMATION IS TO BE CHECKED PRIOR TO ORDERING MATERIAL & PRIOR TO COMMENCEMENT OF WORKS.

1. ANY DISCREPANCIES TO BE REPORTED TO THE PROJECT CO-ORDINATOR IMMEDIATELY.

2. ALL DIMENSIONS TO BE CHECKED ON SITE BY THE CONTRACTOR PRIOR TO COMMENCING ANY WORK ON SITE.

3. THE CONTRACTOR MUST ENSURE, AND WILL BE CONSIDERED RESPONSIBLE FOR, THE OVERALL STABILITY OF THE BUILDING STRUCTURE, AT ALL STAGES OF THE WORK.


4. ALL WORK TO BE CARRIED OUT IN COMPLIANCE WITH THE REQUIREMENTS OF THE RELEVANT STATUTORY AUTHORITIES AND CURRENT BUILDING REGULATIONS.

5. ALL WORK BY THE CONTRACTOR MUST BE CARRIED OUT IN SUCH A WAY THAT ALL REQUIREMENTS UNDER THE HEALTH AND SAFETY AT WORK ACT ARE SATISFIED.

6. THE CONTRACTOR IS TO ENSURE THAT ALL SITE/BUILDING INSPECTIONS ARE OFFERED WHERE NECESSARY IN STRICT ACCORDANCE WITH THE INTERVALS IDENTIFIED BY THE BUILDING CONTROL OFFICER.

Scale

As indicated

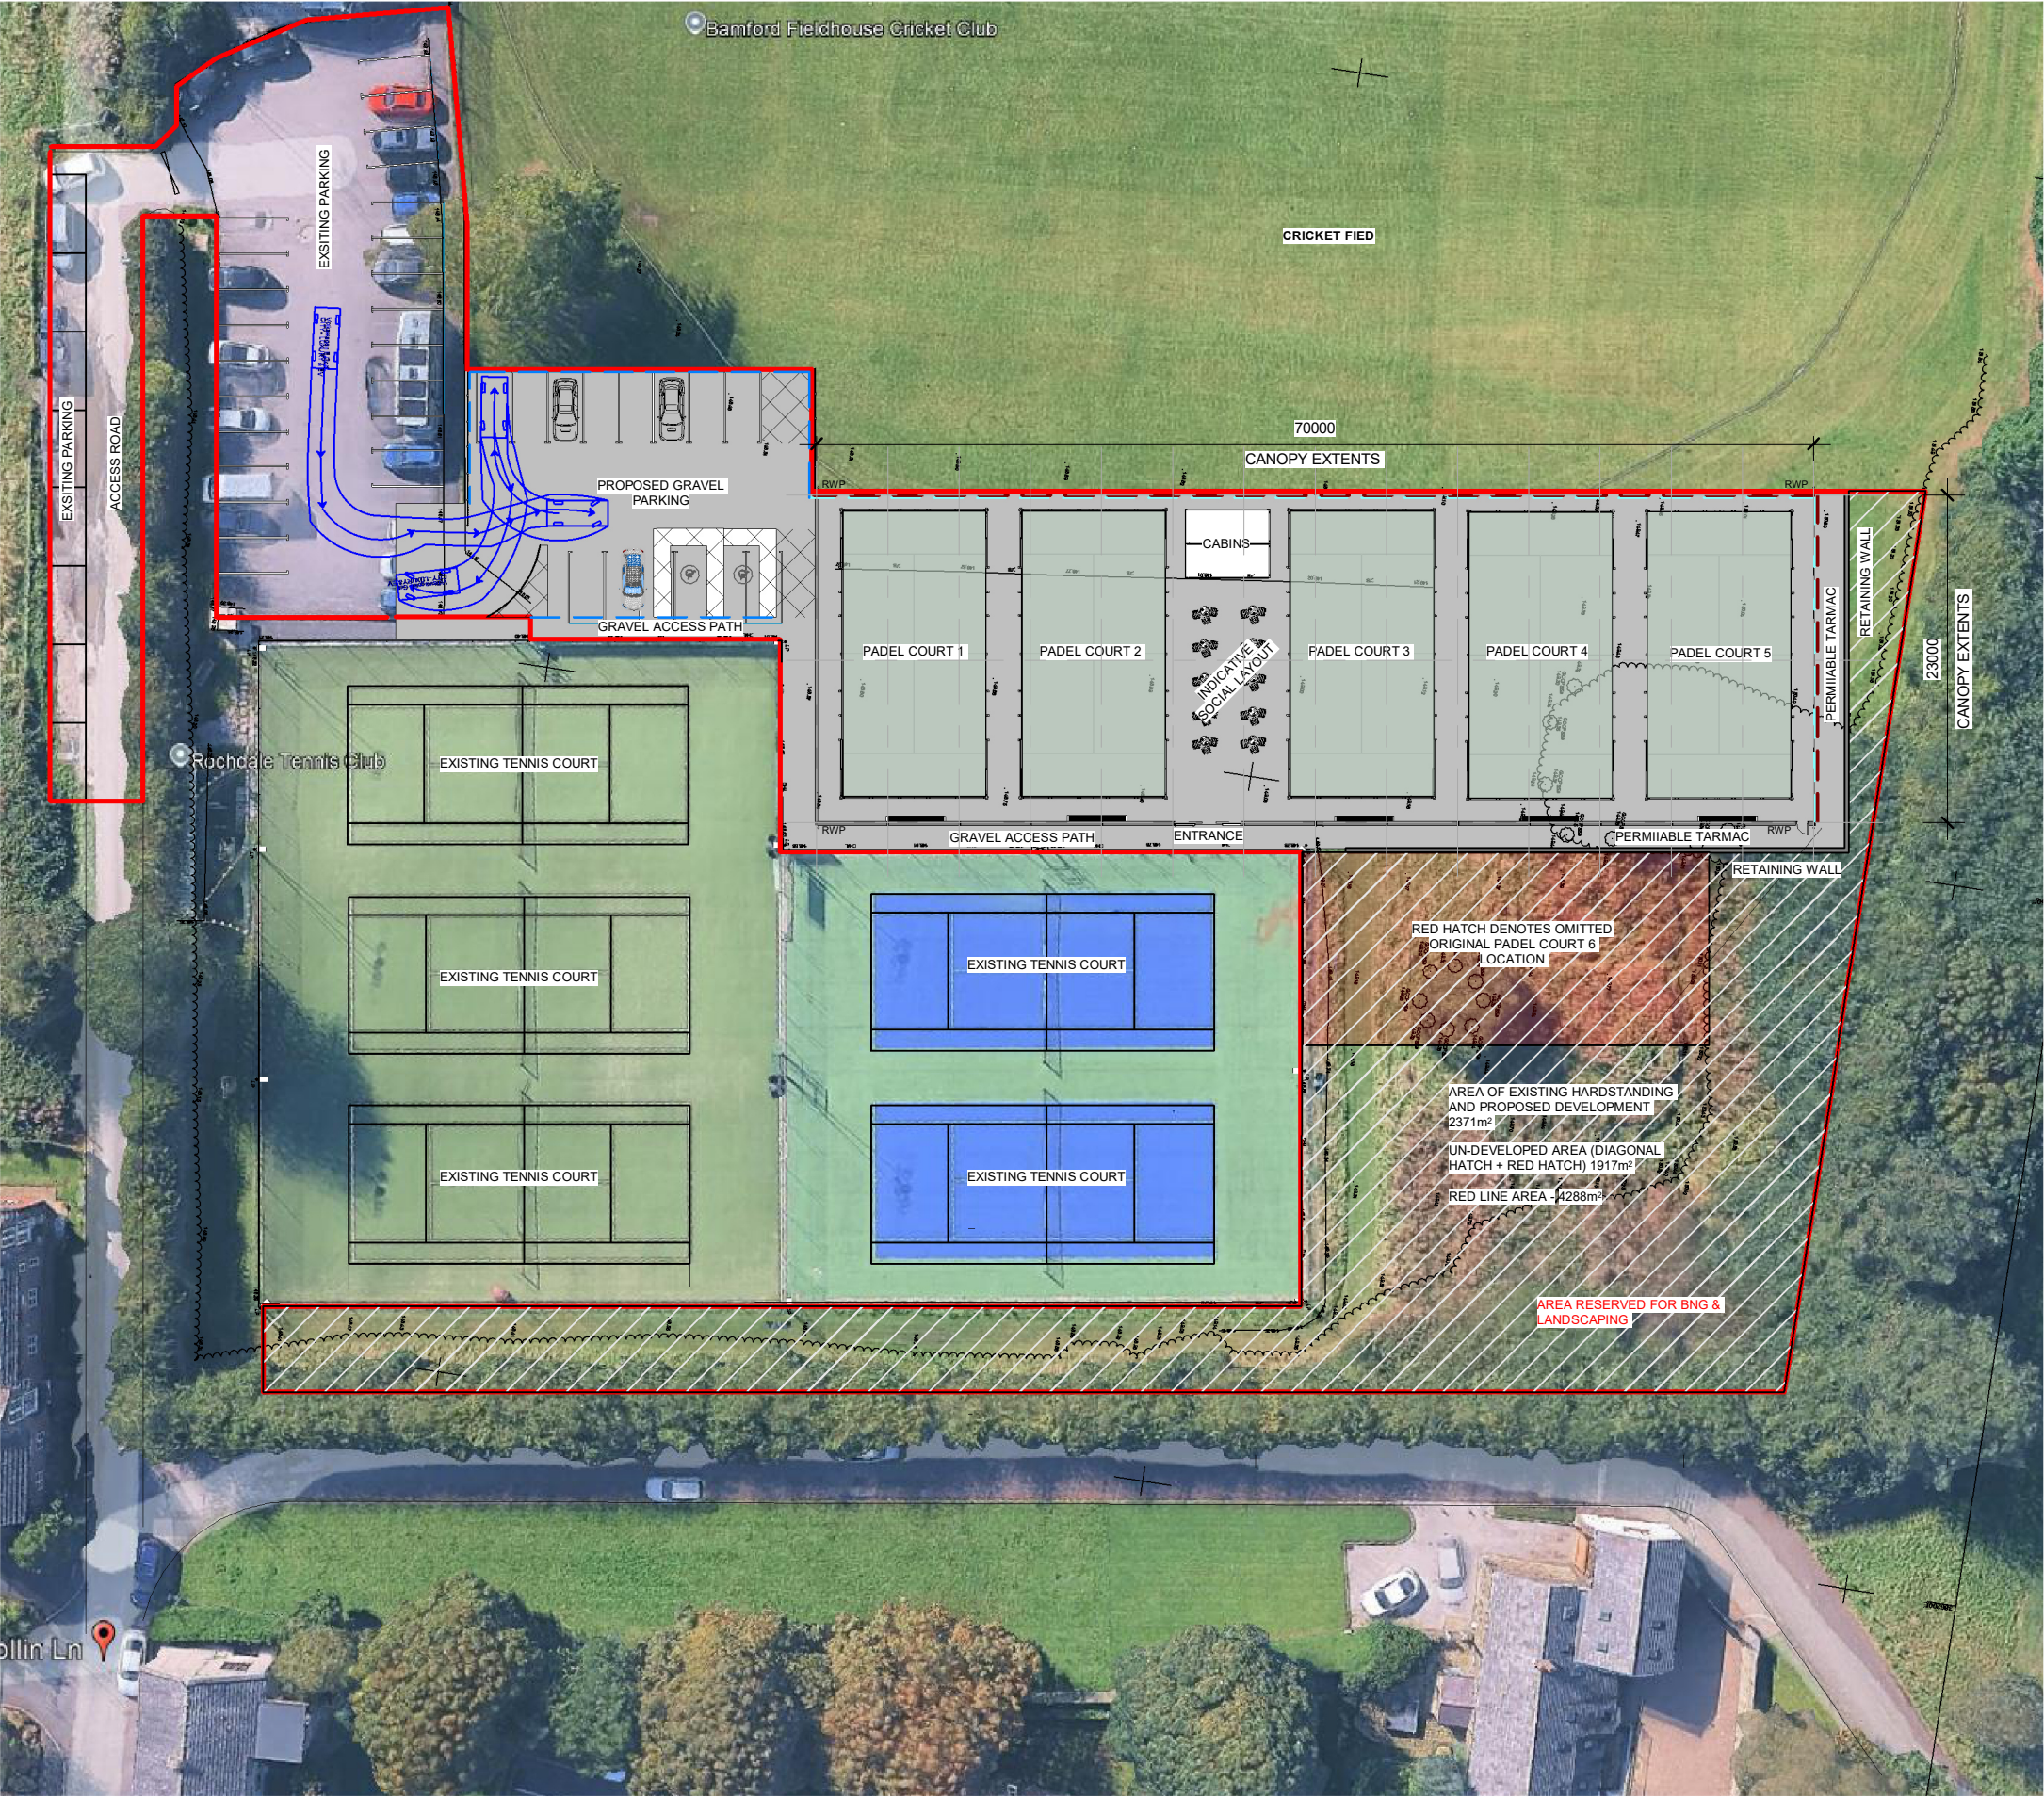

Site Plan Key:

Site Development Boundary

Semi Enclosure Canopy Extents

3m High Securimesh Fencing

1.5m High Timber fencing

4.27

0.86

2.63

Volkswagen E Golf

Meters

Width: 1.79

Track: 1.75

Lock to Lock Time: 6.00 s

Steering Angle: 32.57 deg

PROPOSED SITE PLAN

1:500

