



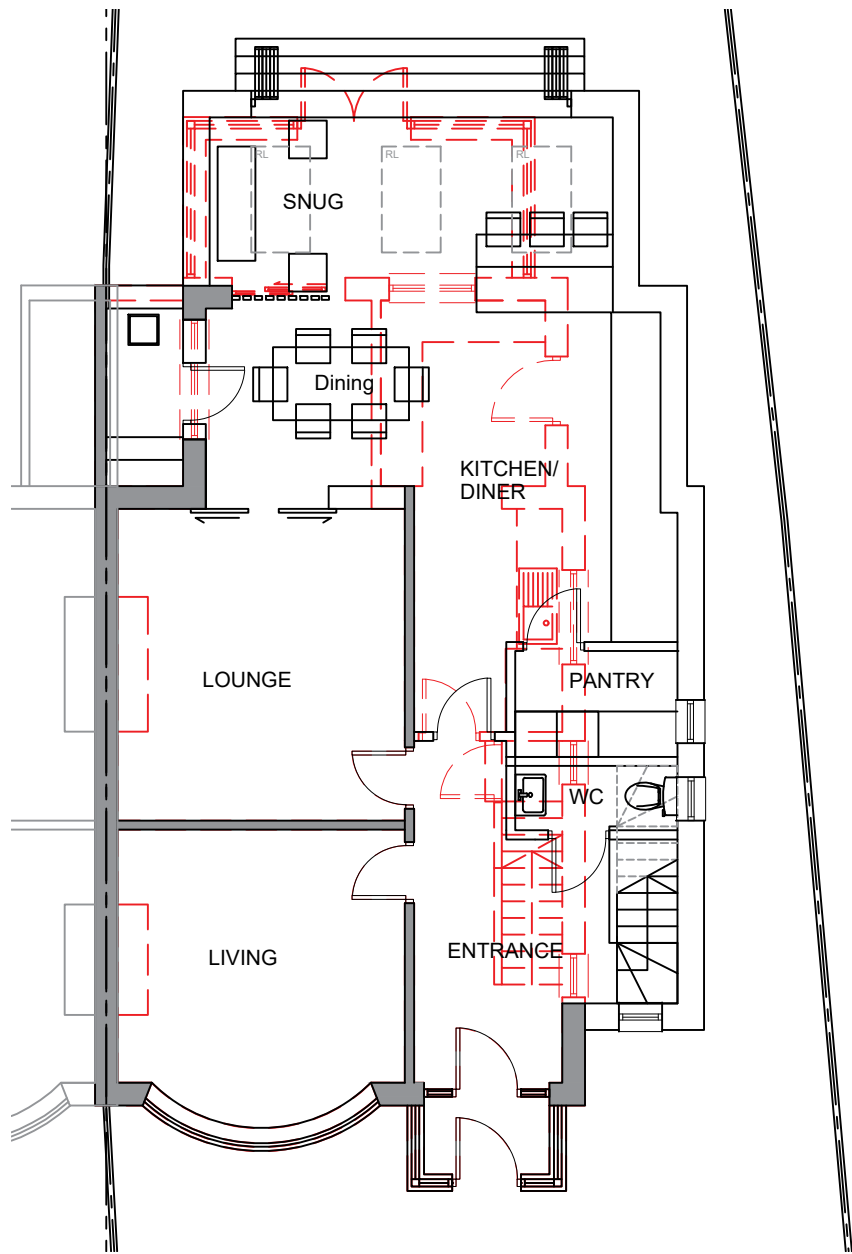

PROPOSED GROUND FLOOR PLAN
SCALE 1 : 100

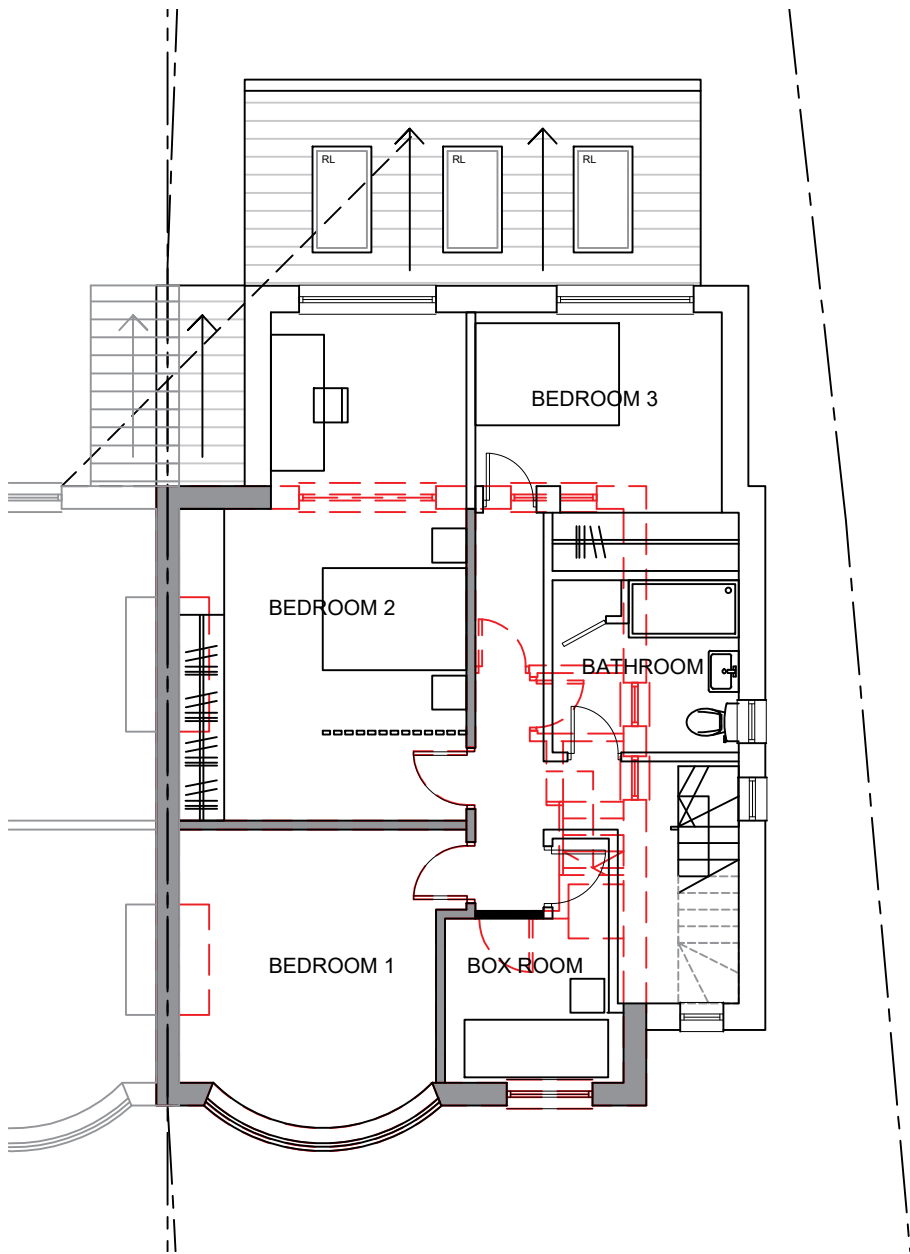

PROPOSED FIRST FLOOR PLAN
SCALE 1 : 100

- EXISTING
- PROPOSED
- DEMOLITION



PROPOSED GA PLANS SCALE 1 : 100 © Copyright Footprint Design Ltd	IMPORTANT NOTES: Do Not Scale from this Drawing. Use Figured Dimensions Only.	DRAWING STATUS: PLANNING	FOOTPRINT DESIGN E info@footprintdesign.net W www.footprintdesign.net
			CLIENT: HABIB SCALE: 1:100@A3 DATE: 08.05.26
			PROJECT: 19 CASTLE HILL CRESCENT, ROCHDALE
			DRAWING TITLE: PROPOSED GA PLANS
			DRAWING NO: Q003_L(00)010