



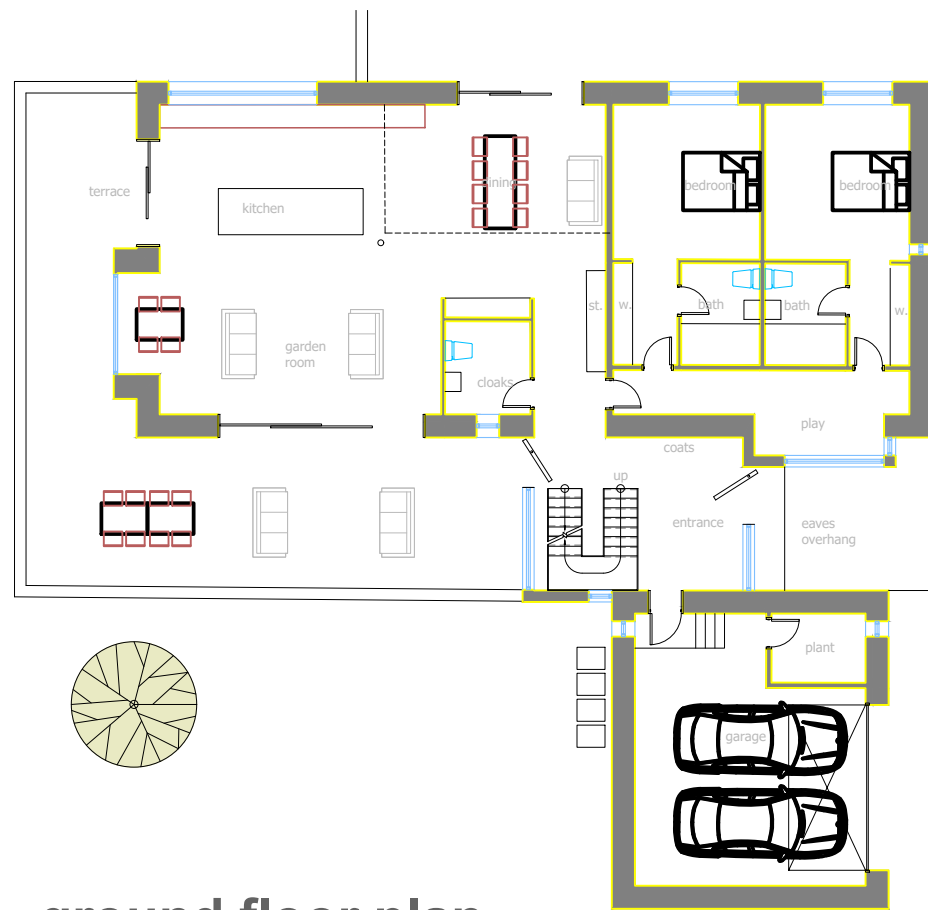


ground floor plan

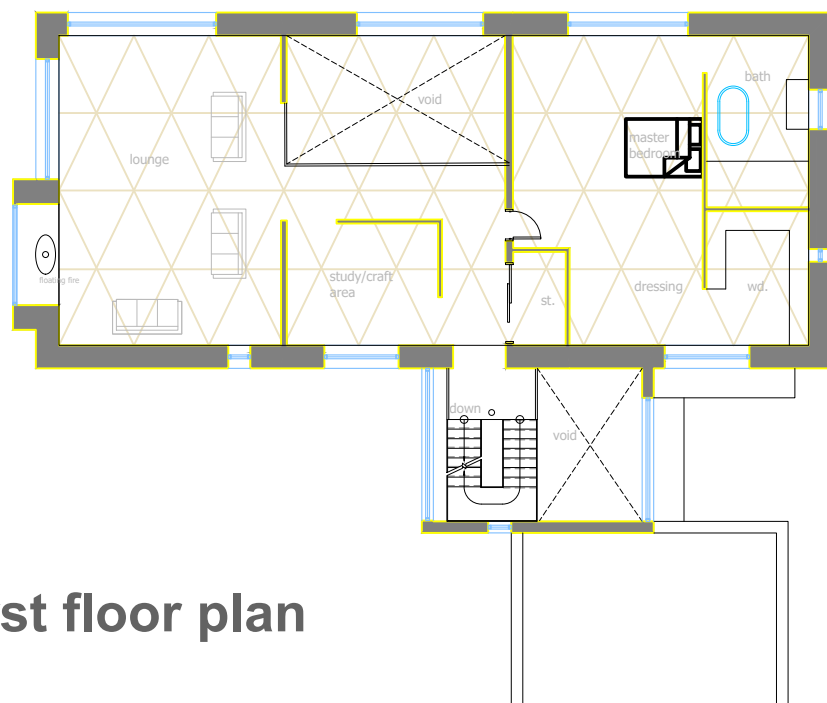


first floor plan

- External Finishes**
- ① Roof. Cedral slates.
Product type: Rivendale
Colour: Cromleigh
 - ② Wall. Render
Colour: Off White
 - ③ Wall. Z-clad natural stone cladding
Autumn coloured cladding
By. Zclad Natural Stone Cladding Ltd
 - ④ Window and door surrounds.
Stone-coat lightweight stone
By. BuildLite
 - ⑤ Timber Cladding
Timber vertical cladding with an oak effect finish
 - ⑥ Metal Cladding
Polyester powder coated aluminum spandrel panels by Rational UK - in keeping with window frames
Colour: Black
 - ⑦ Windows
Auraplus System Triple Glazed Aluminum clad timber windows
Colour: Black
By. Rationel UK
 - ⑧ External Doors
Flush exterior entrance door
Colour: Black
By. Rationel UK
 - ⑨ Garage Door
Composite GRP up and over composite garage door with a oak effect finish


south elevation

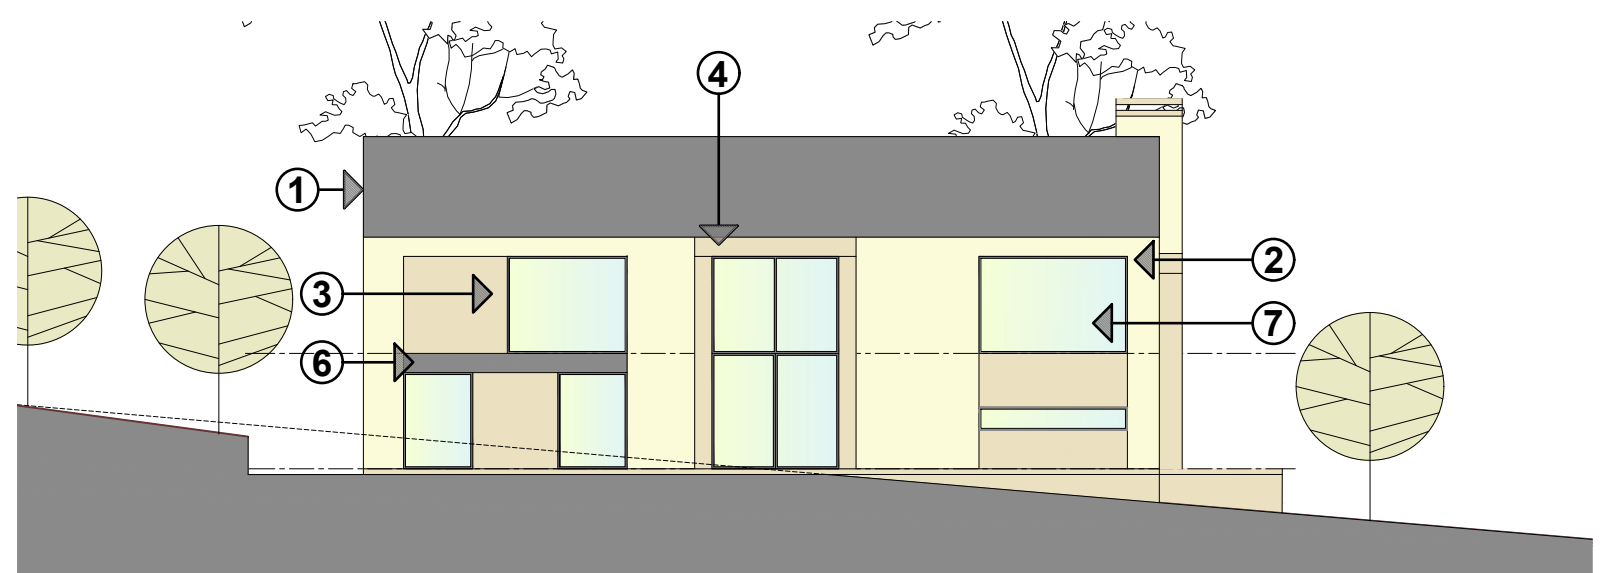

north elevation

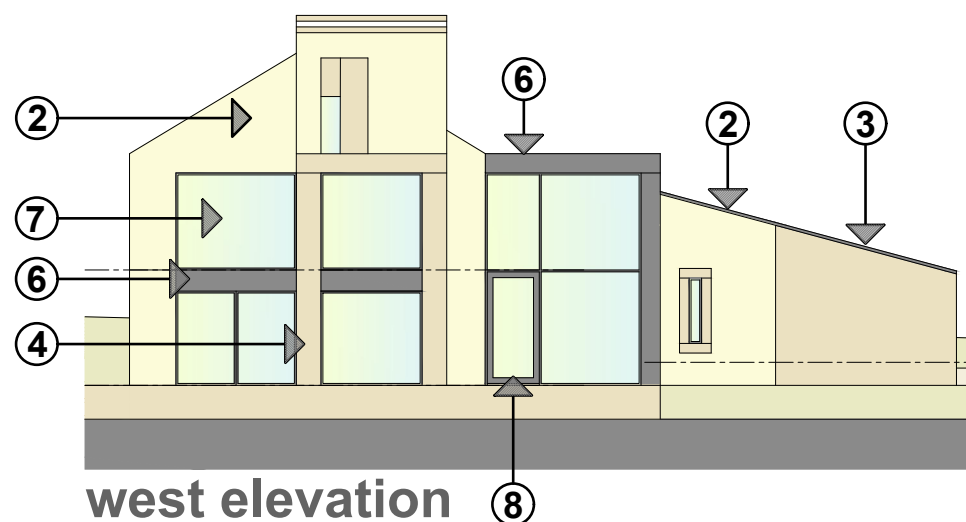

west elevation

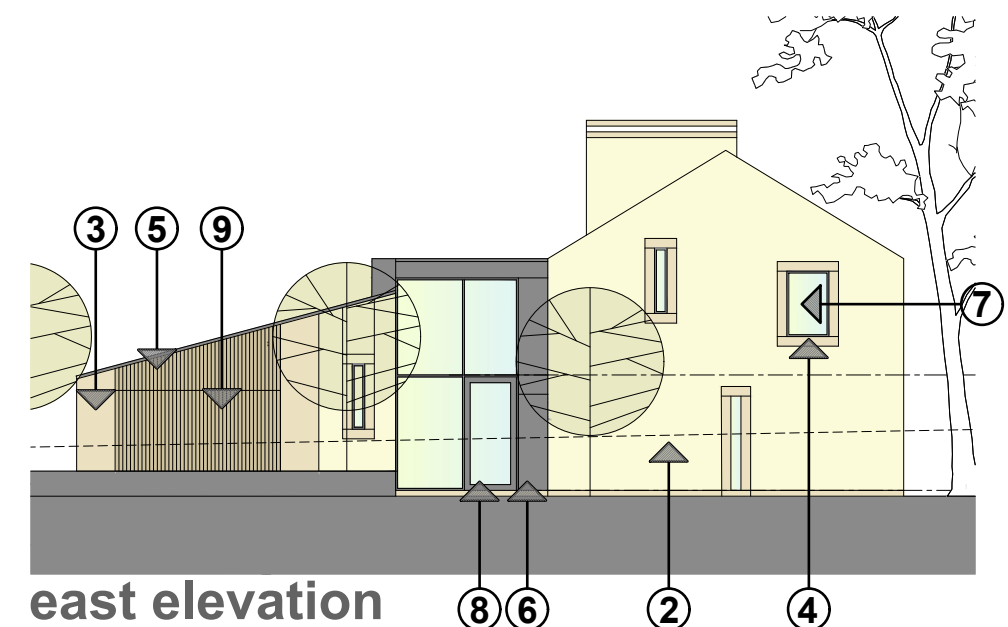

east elevation

Mike and Christine Morris
Proposed Dwelling
Wildhouse Court
Widhouse Lane
Milnrow

Plans as Proposed SK02

work to figured dimensions

© CJ Partnership owns the copyright of this design / drawing which must not be reproduced in whole or in part without the written permission of CJ Partnership

contract no

3573

drawn by

drawing no

03

date

July 2020

revision

G

scale @ A3

1:200

Revisions:
A. Study and utility room added.PDC. July 2020
B. Scheme design amended.PDC.November 2020
C. Plan and elevations amended.PDC.September 2021
D. Layout and design amended.PDC.December 2022
E. Overall building height reduced and garage layout + external materials amended.PDC.October 2023
F. Plant room added.PDC.July 2024
G. DRAWING UPDATED BY EQUILIBRIUM ARCHITECTS. MATERIALS ADDED AS REQUESTED BY PLANNING

planning

Blue Pit Mill Queensway
Castleton Rochdale OL11 2PG

+44 (0)1706 631347

info@cjpartnership.com

www.cjpartnership.com

CJ PARTNERSHIP
ENVIRONMENTAL ARCHITECTS

