




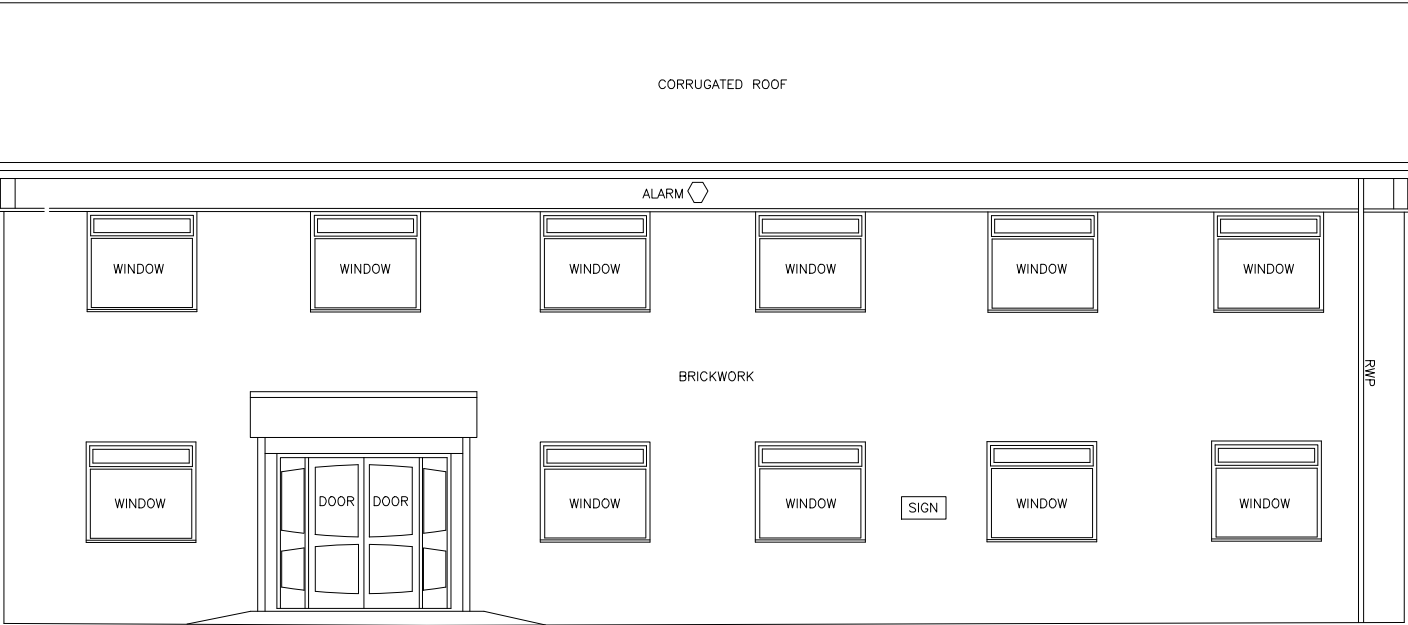

front elevation

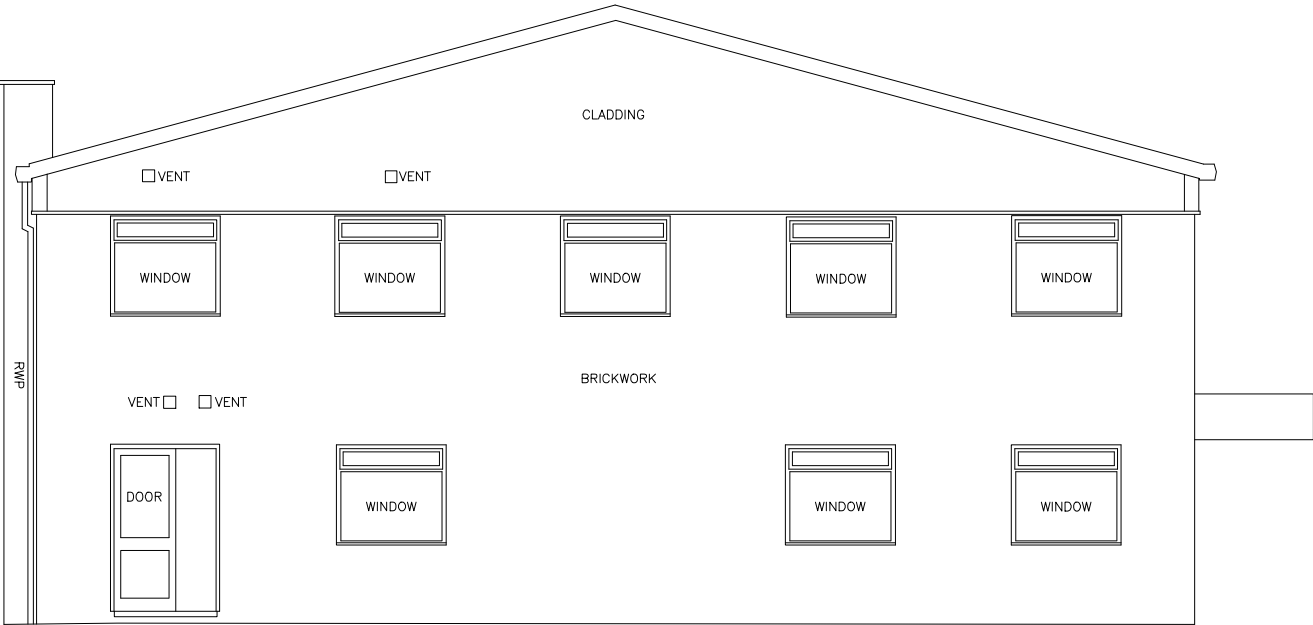


side elevation

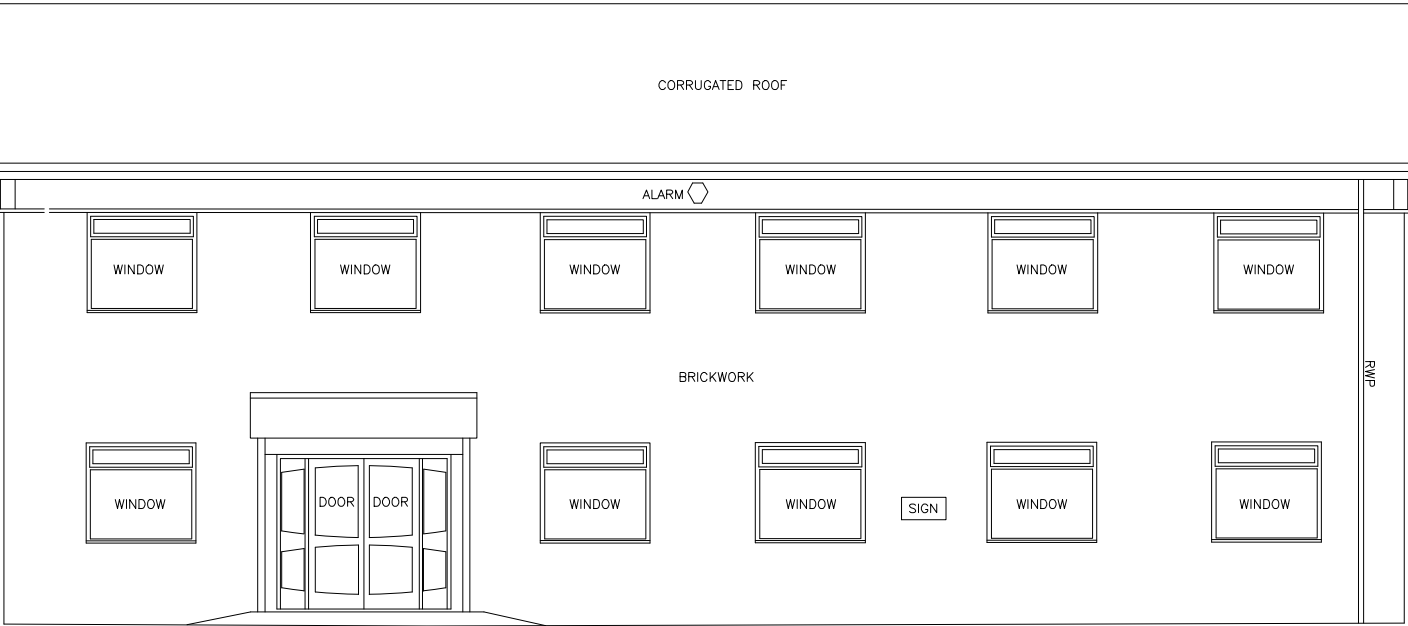

rear elevation



side elevation

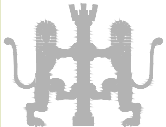RSW Proposed Office Extension Cowm Top Business Park Queensway Castleton	Elevations as Existing	contract no	drawing no	revision	Revisions: A.	Blue Pit Mill Queensway Castleton Rochdale OL11 2PG +44 (0)1706 631347 info@cjpartnership.com www.cjpartnership.com	CJPARTNERSHIP ENVIRONMENTAL ARCHITECTS	
	work to figured dimensions	3558	03					
	© CJ Partnership owns the copyright of this design / drawing which must not be reproduced in whole or in part without the written permission of CJ Partnership	drawn by	date	scale @ A3				
		PDC	December 2019	1:100				