

NU-FIT

ARCHITECTURAL DESIGN LTD

Rev.	Revision details	By	Chk.	App.	Date


NOTE TO CONTRACTOR: DO NOT SCALE FROM THIS DRAWING

Client
49-53a MILKSTONE ROAD, ROCHDALE


Project
REFURBISHMENT OF FRONT ELEVATION

Title
PROPOSED SIDE ELEVATION A


Drawn by	Date	Purpose of issue	Scale
	JUNE	Planning Perm.	
Checked by	Date	Drawing No.	
Approved by	Date	PLANNING/26158192-C	

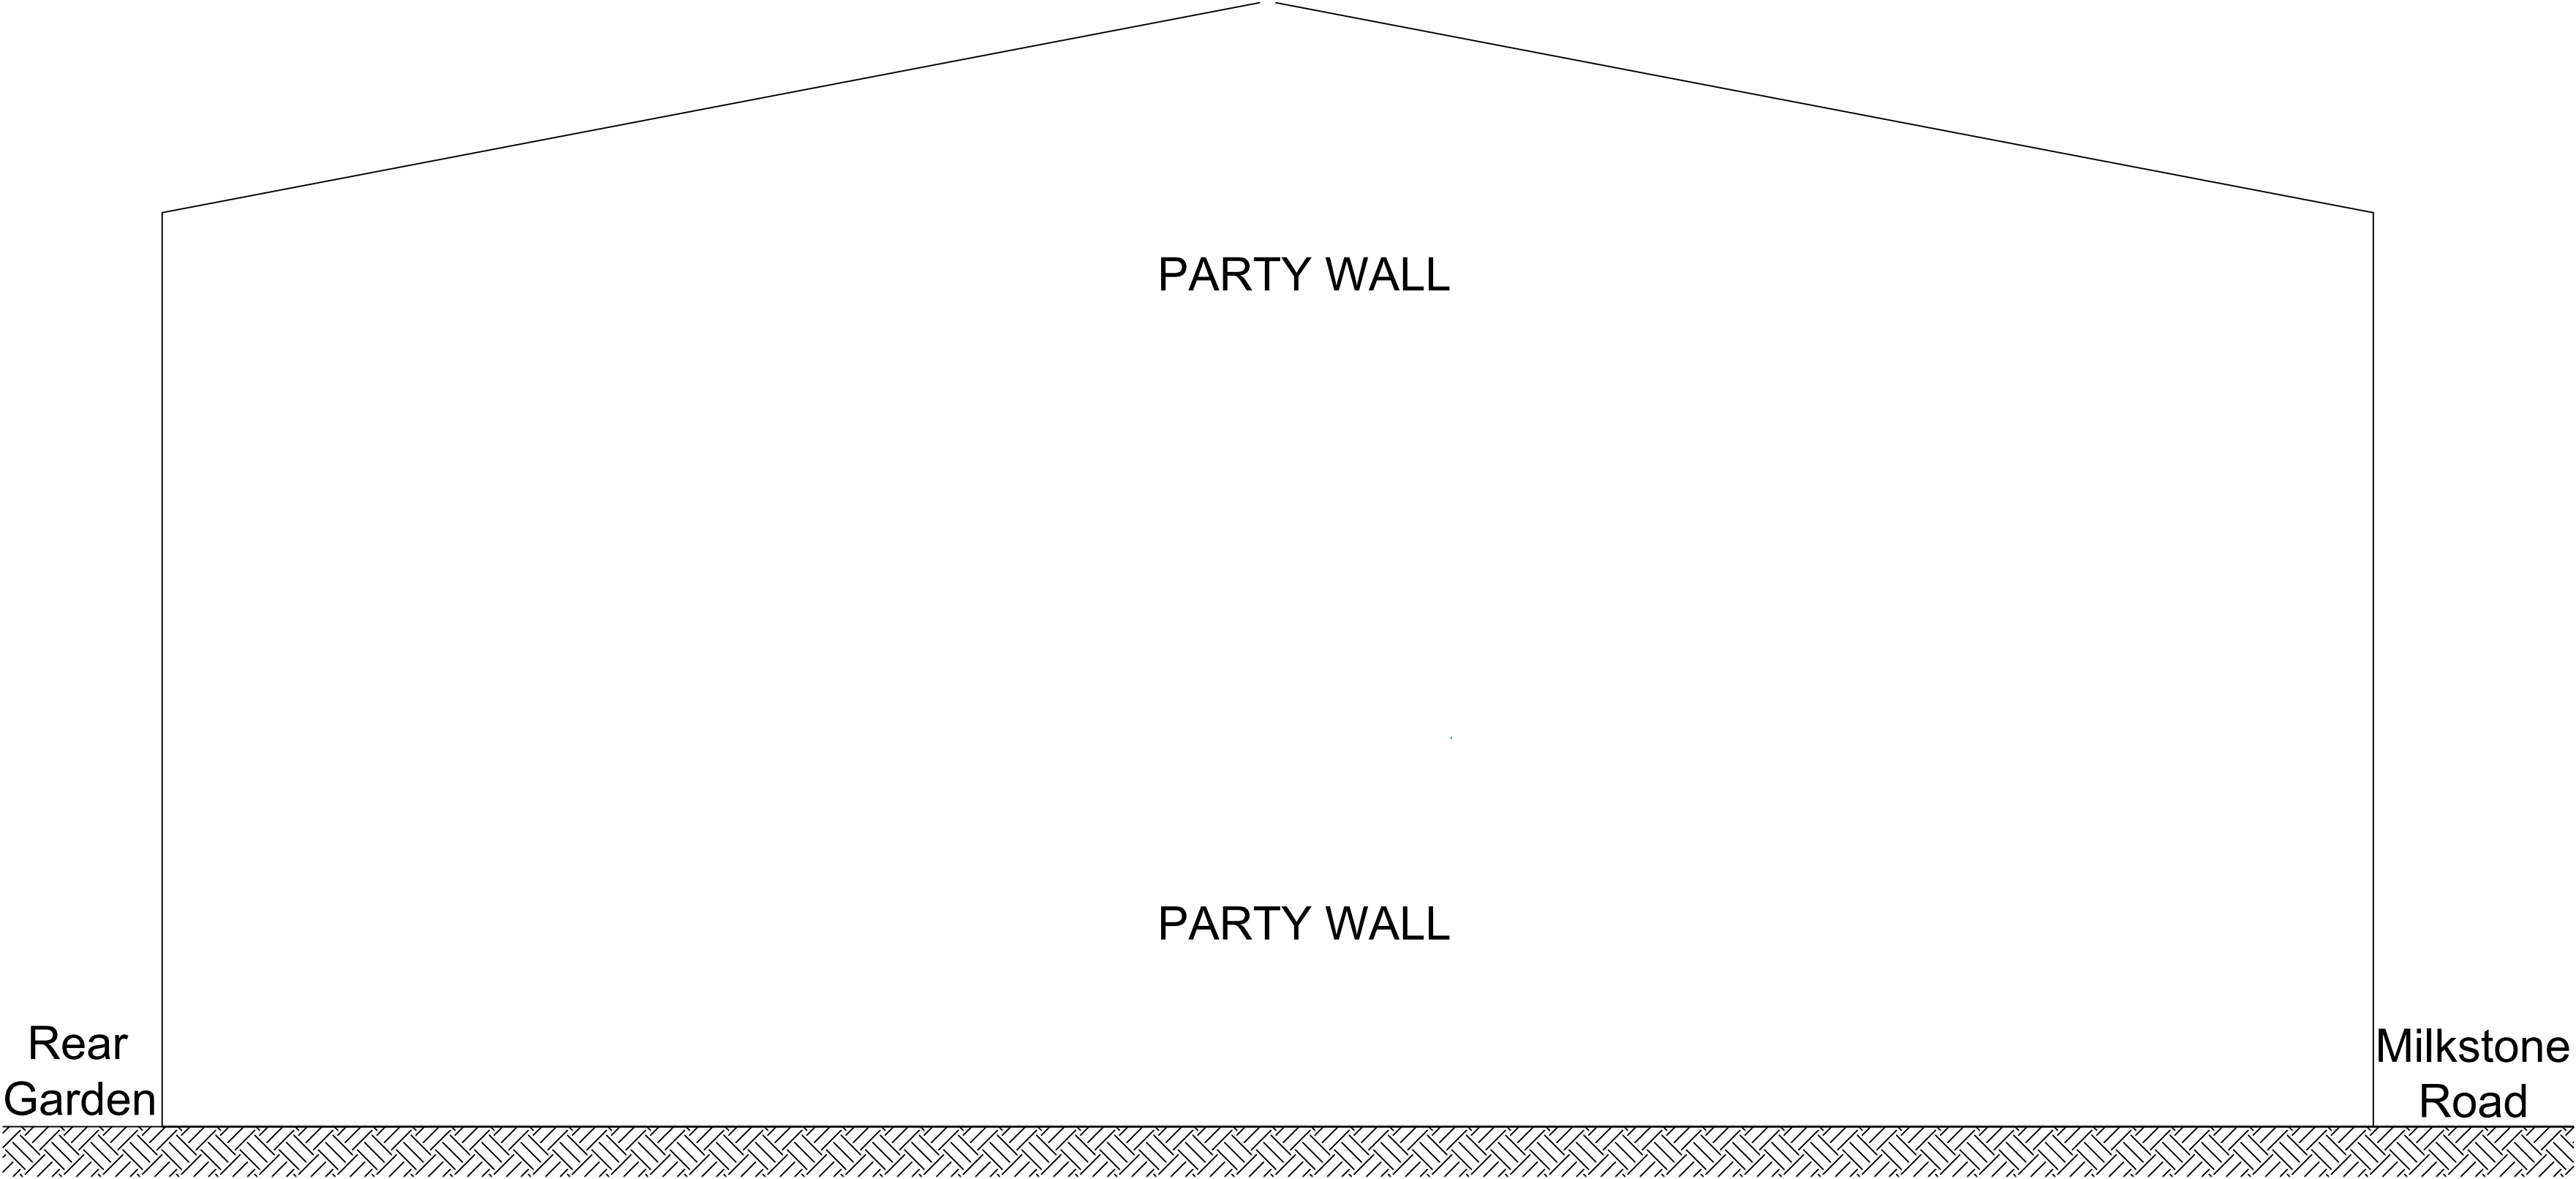

PROPOSED ELEVATION A
1:50 @ A1

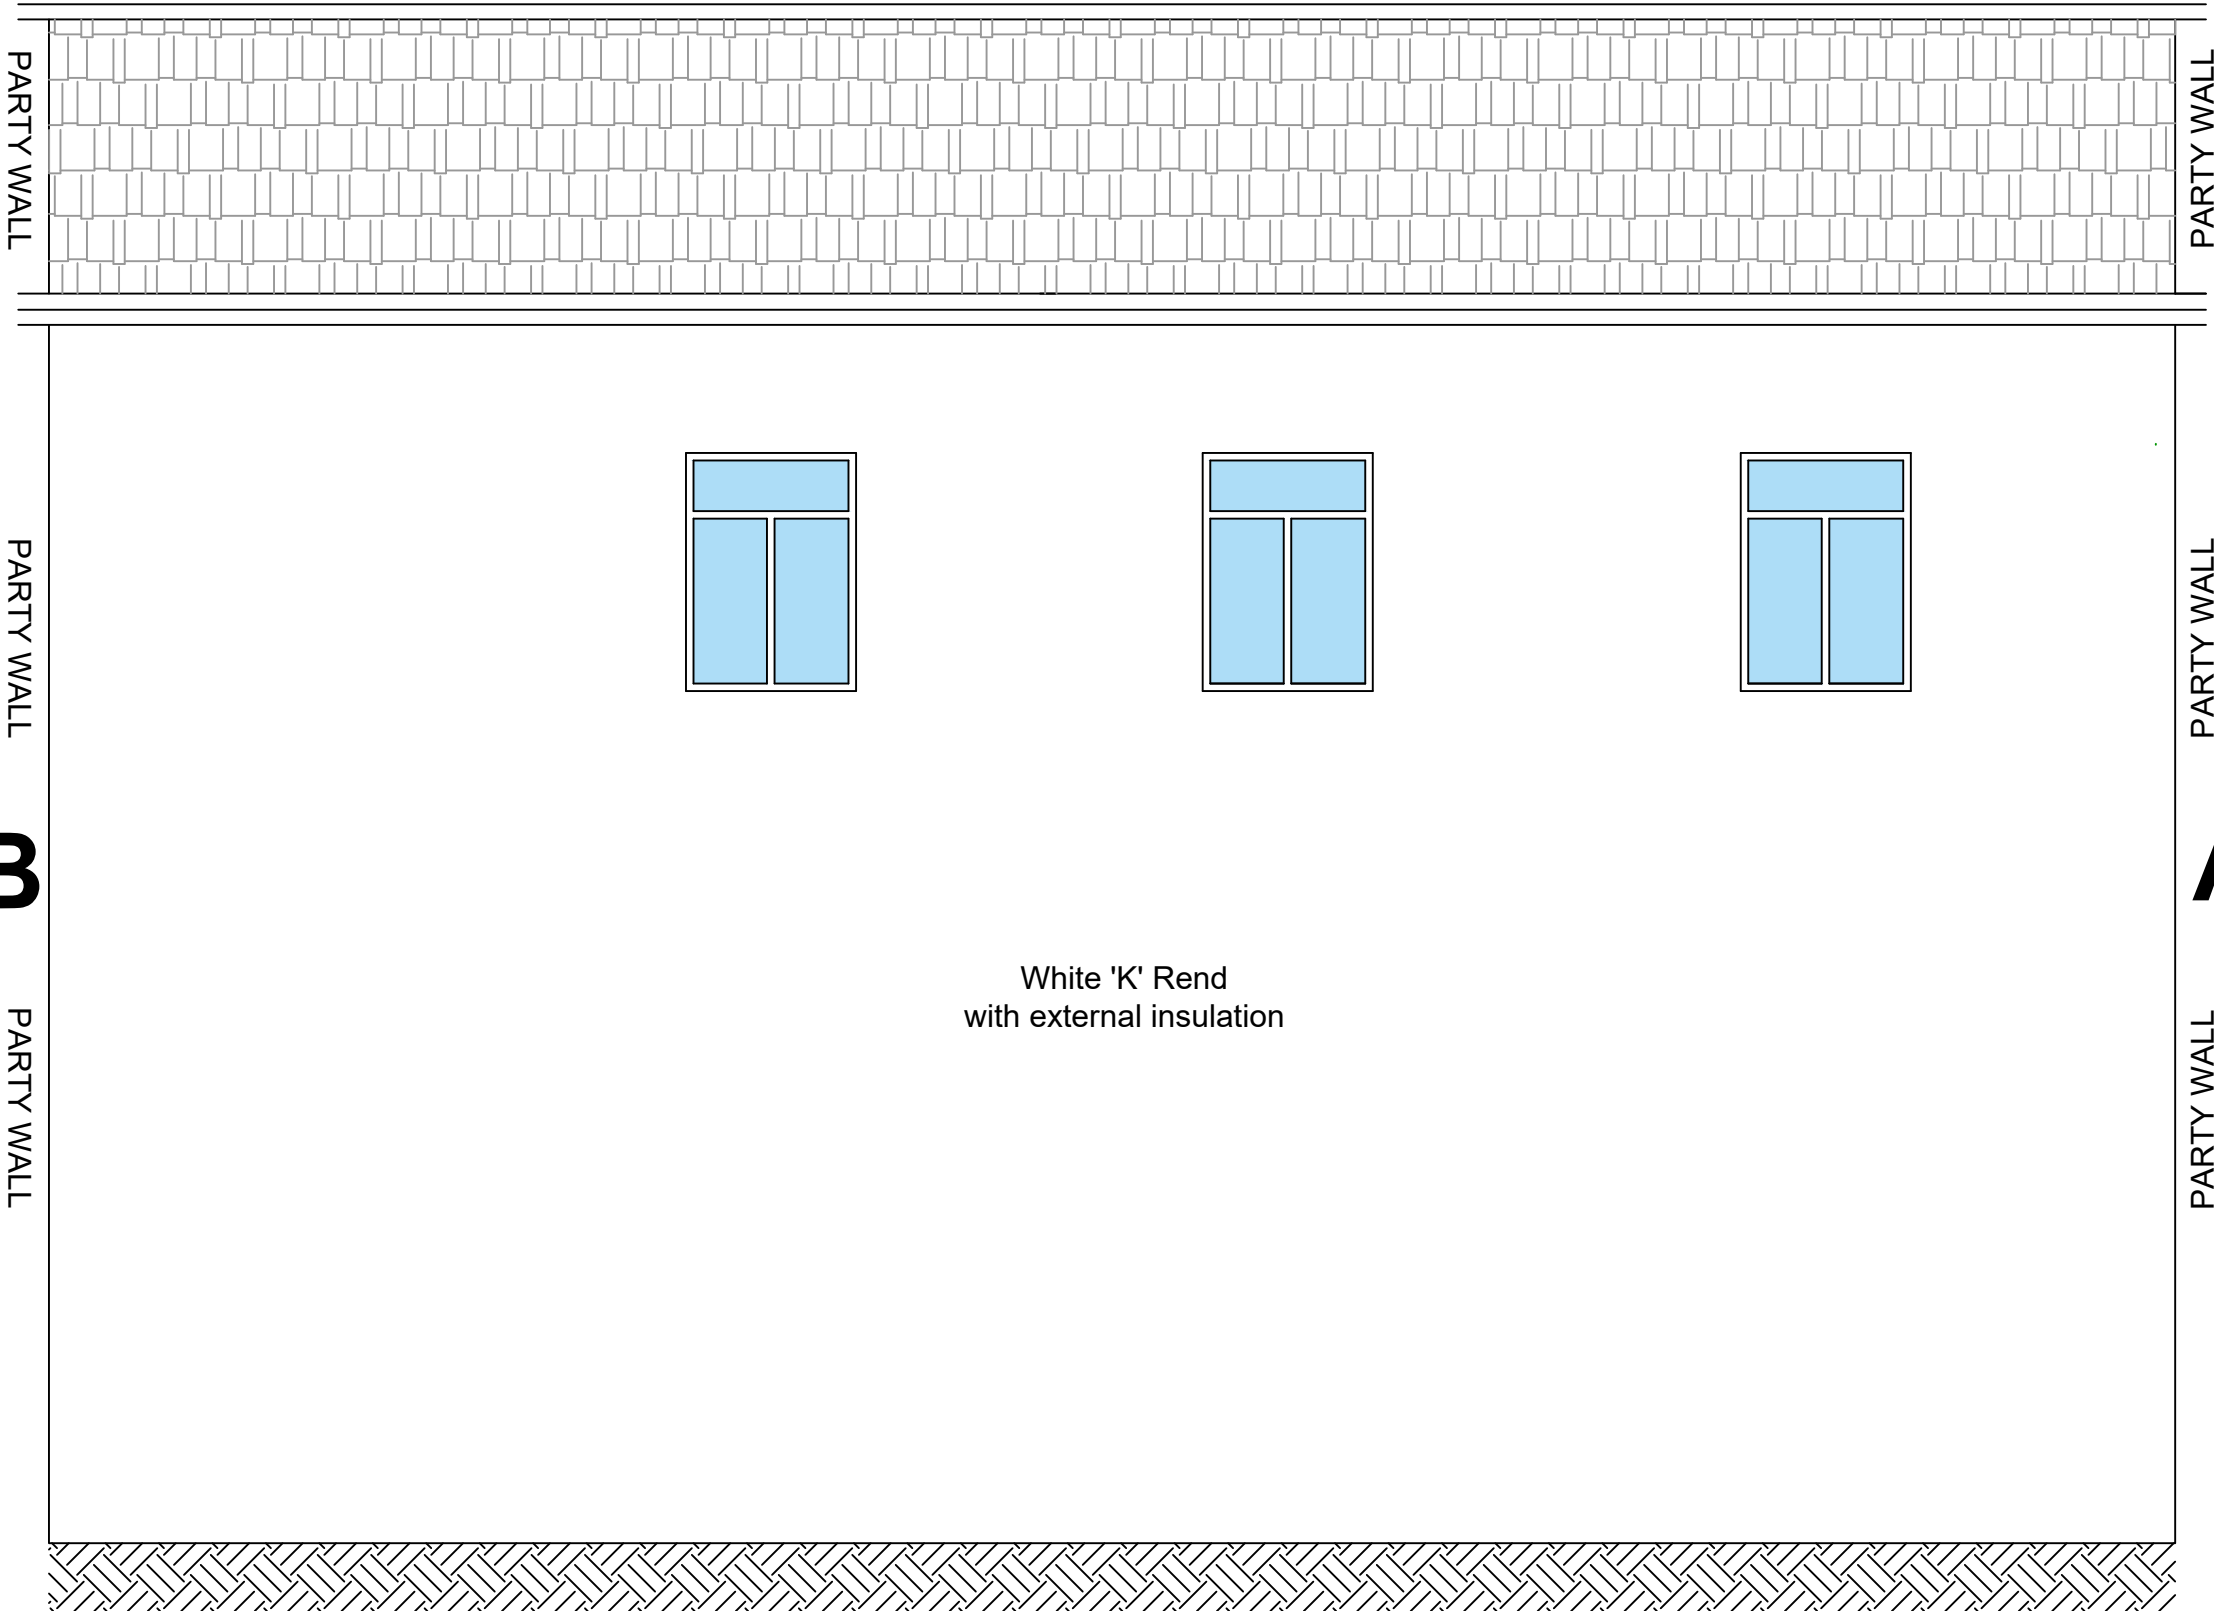

PROPOSED REAR ELEVATION
1:50 @ A1

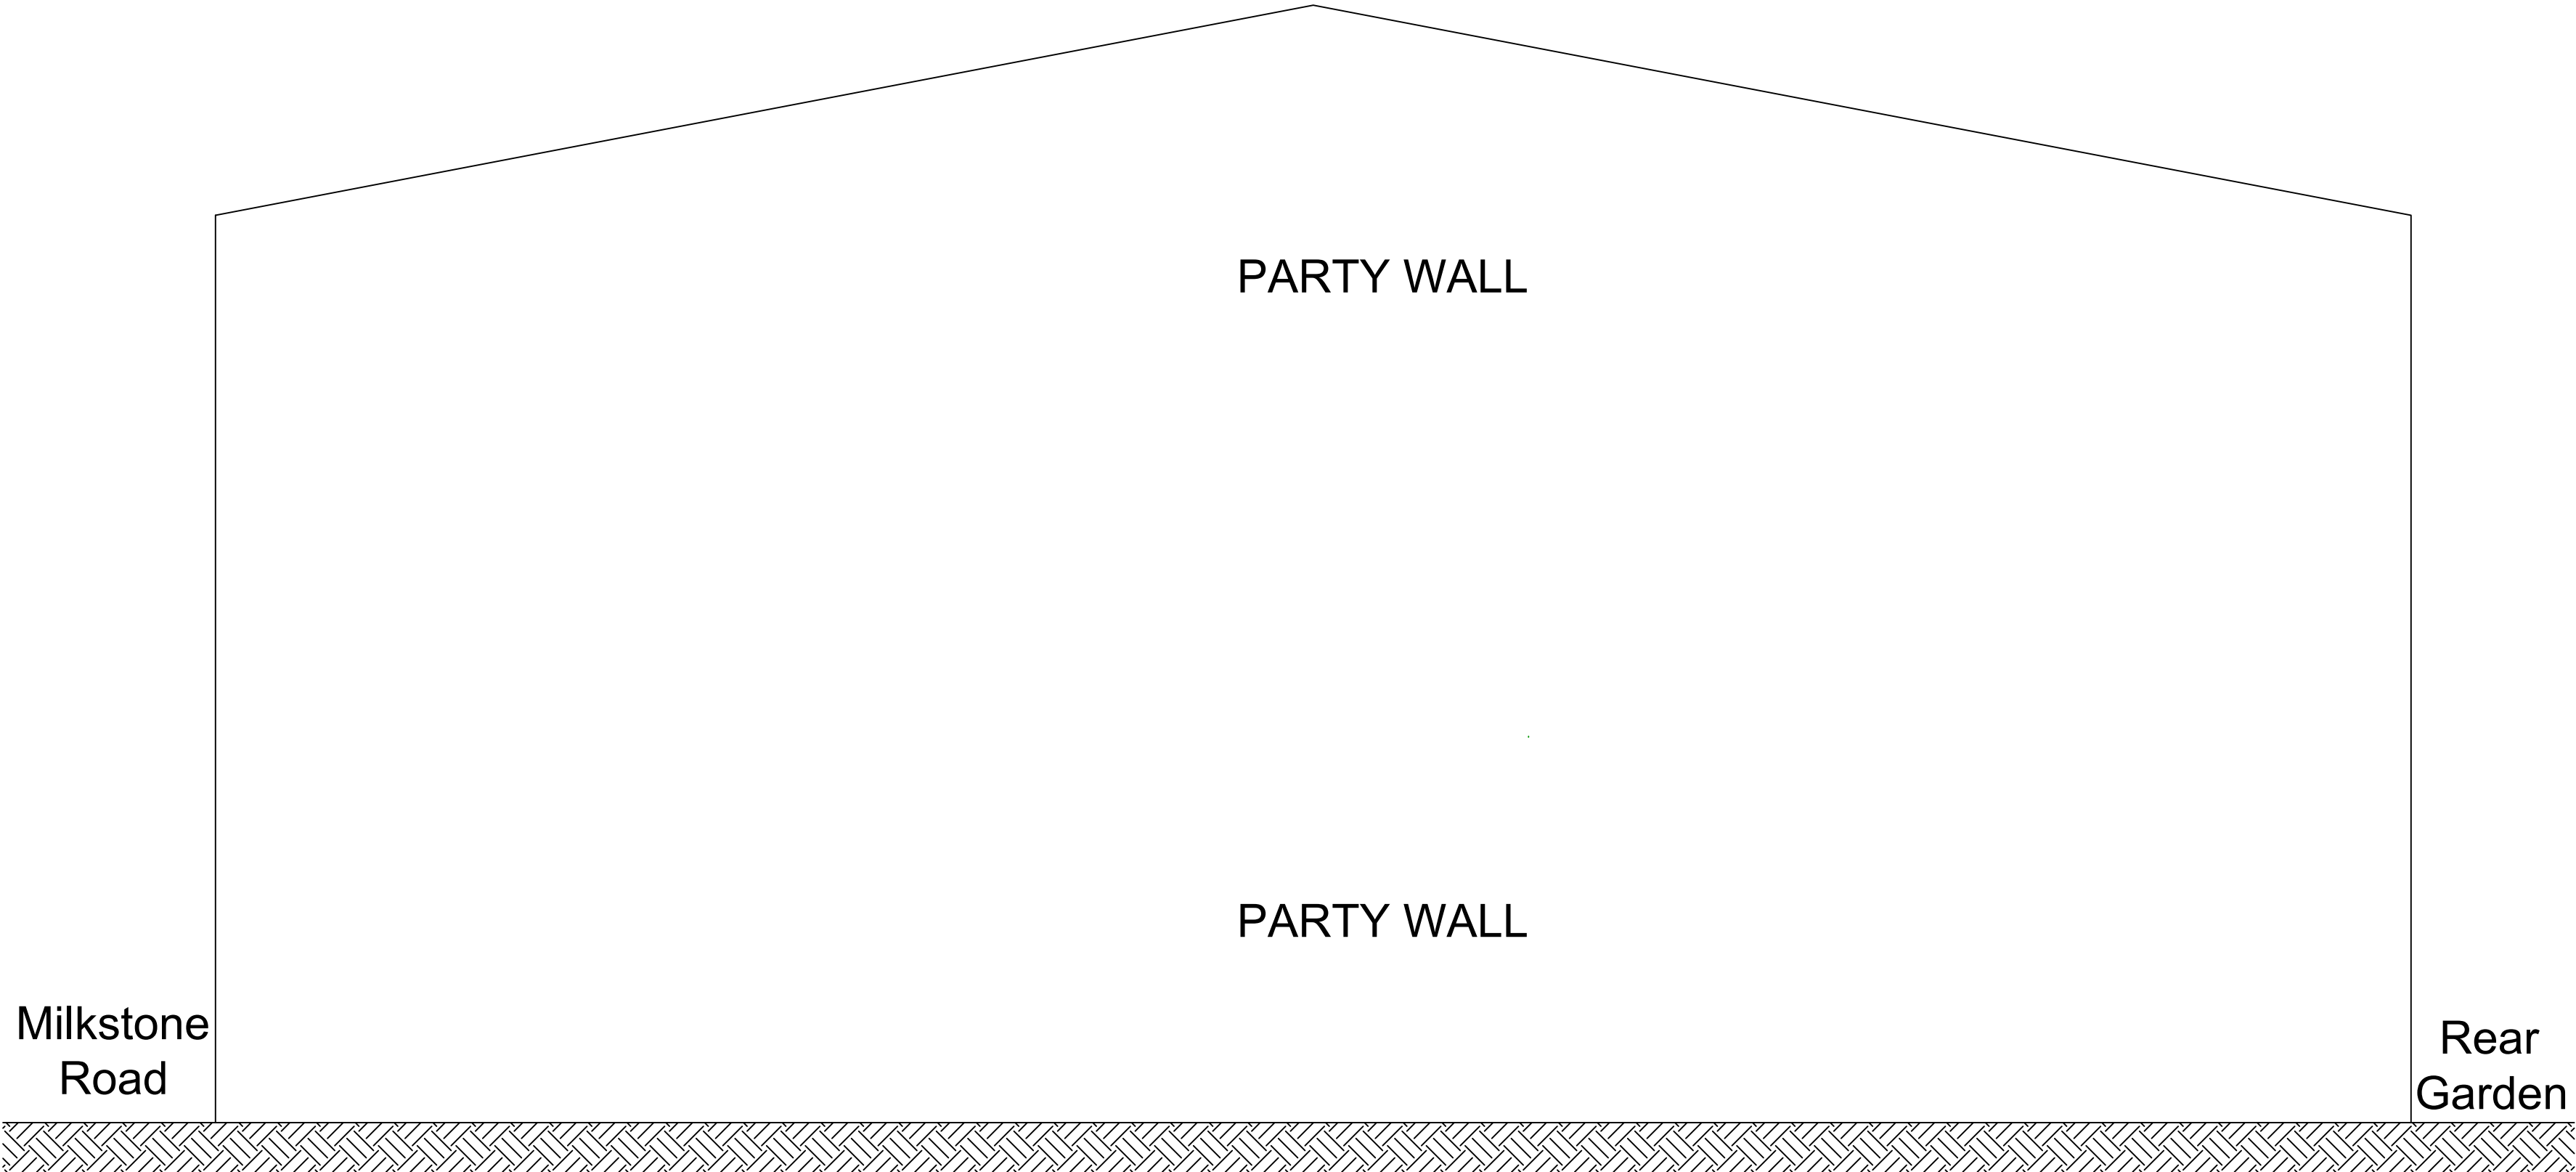

PROPOSED ELEVATION B
1:50 @ A1