



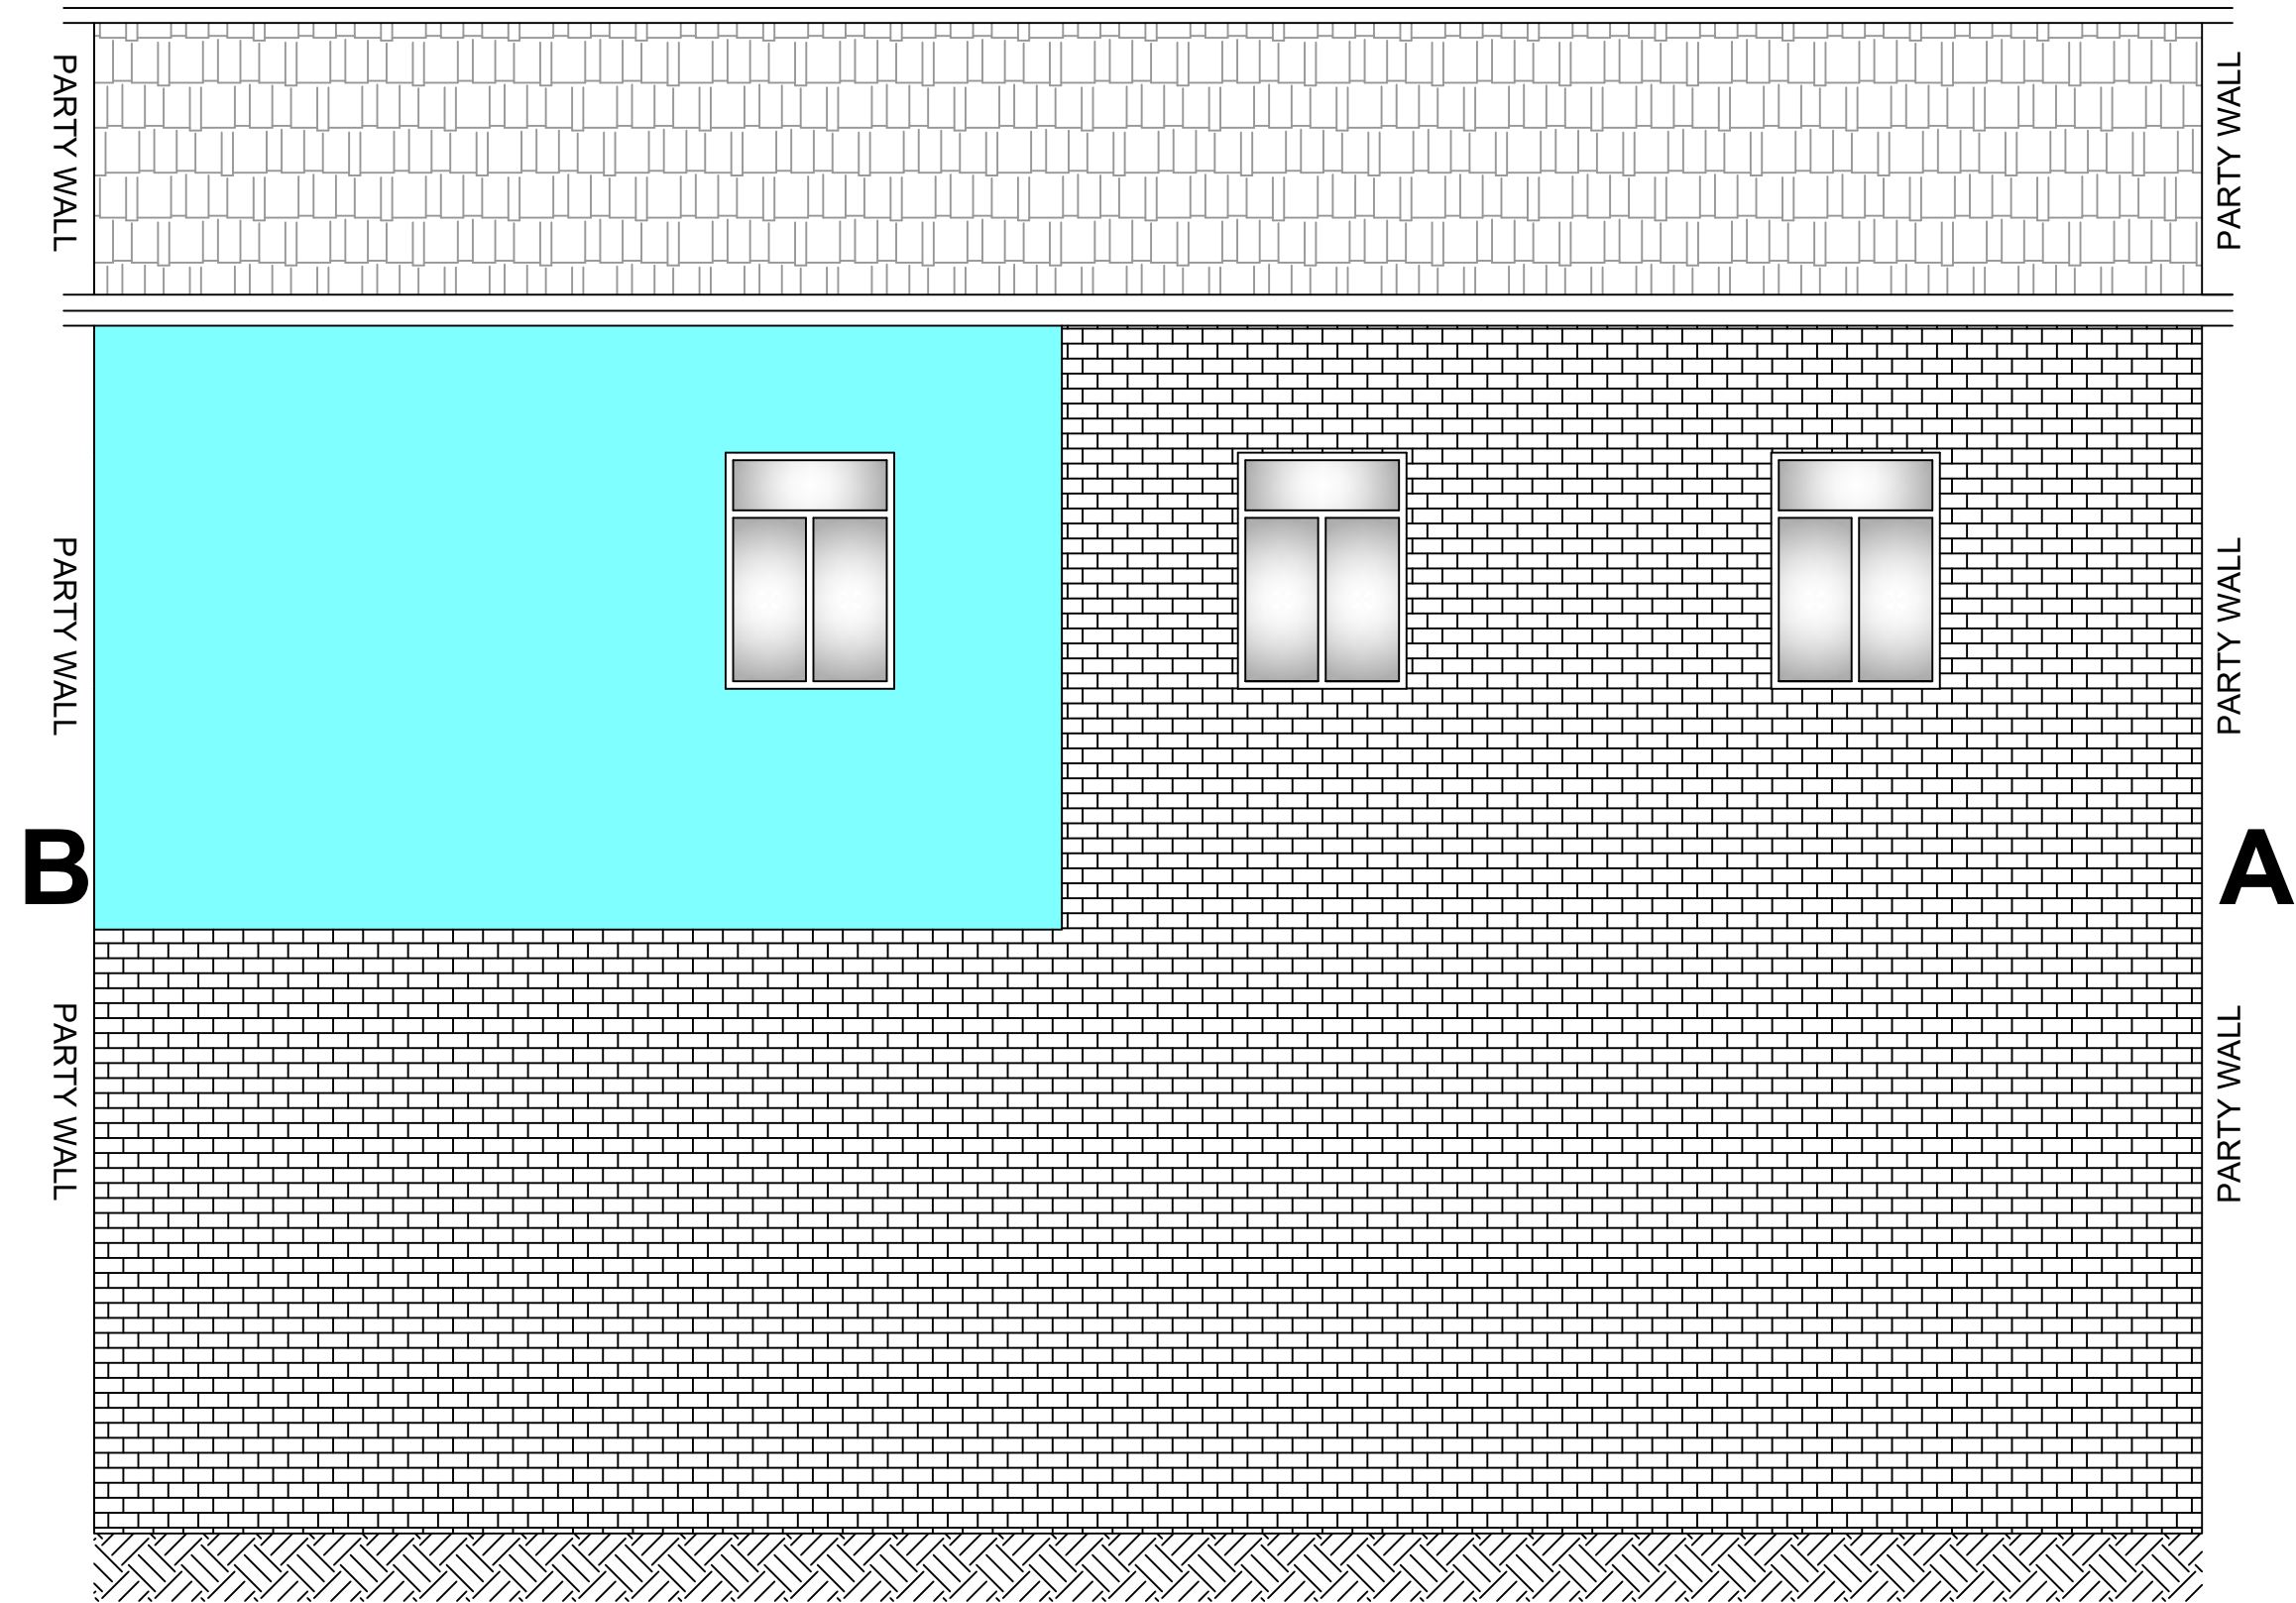

EXISTING REAR ELEVATION

1:50 @ A1

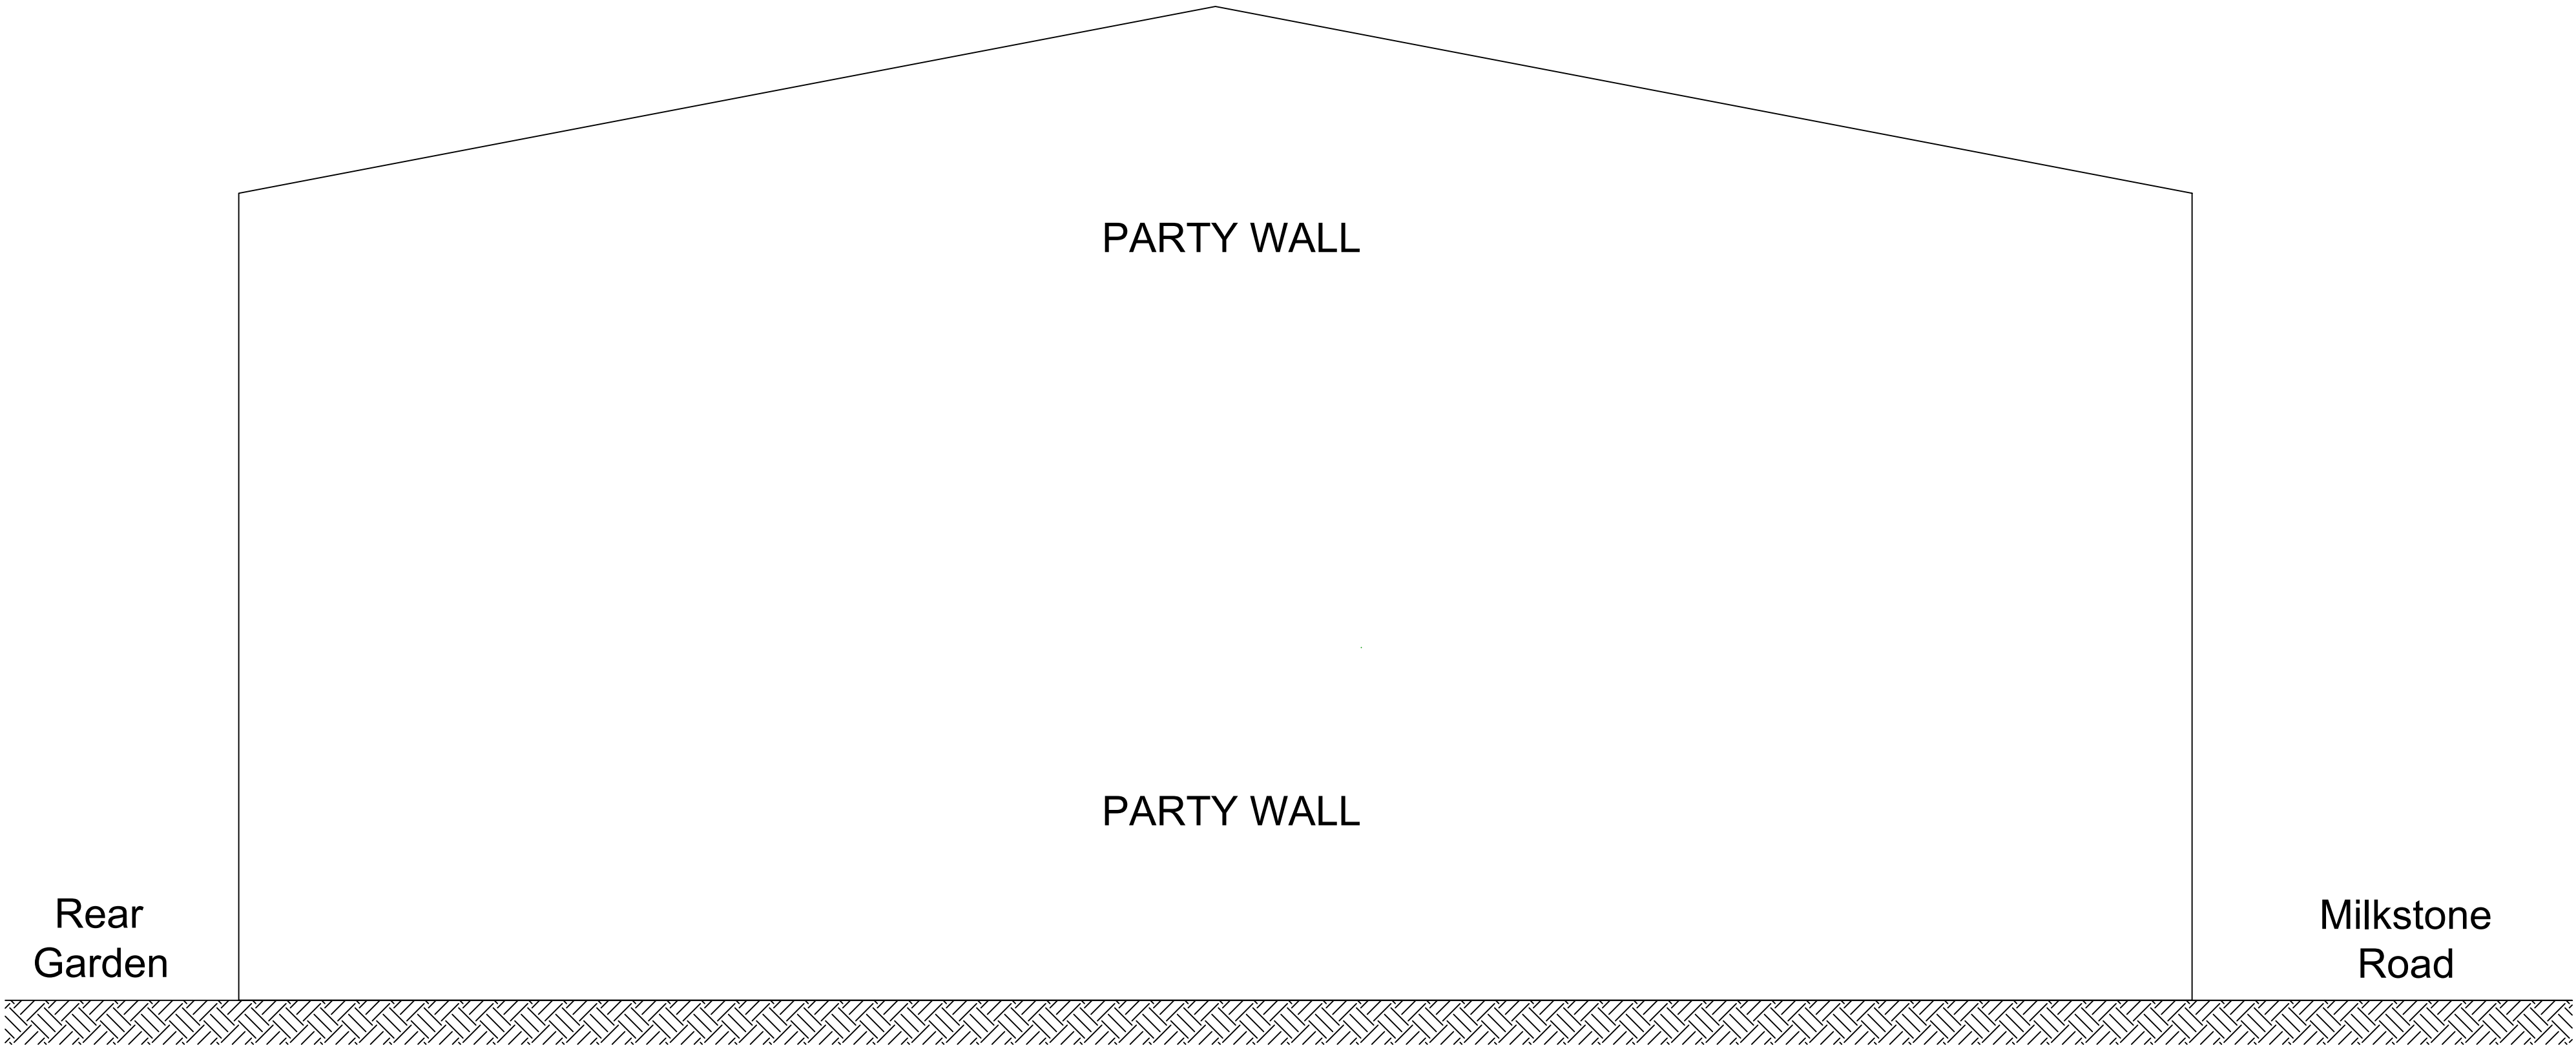

EXISTING ELEVATION A

1:50 @ A1

NU-FIT

ARCHITECTURAL DESIGN LTD

Rev.	Revision details	By	Chk.	App.	Date

NOTE TO CONTRACTOR: DO NOT SCALE FROM THIS DRAWING

Client
49-53a MILKSTONE ROAD, ROCHDALE

Project
REFURBISHMENT OF FRONT ELEVATION

Title
EXISTING ELEVATIONS

Drawn by	Date JUNE	Purpose of issue Planning Perm.	Scale
Checked by	Date	Drawing No.	
Approved by	Date	PLANNING/26158192-A	