


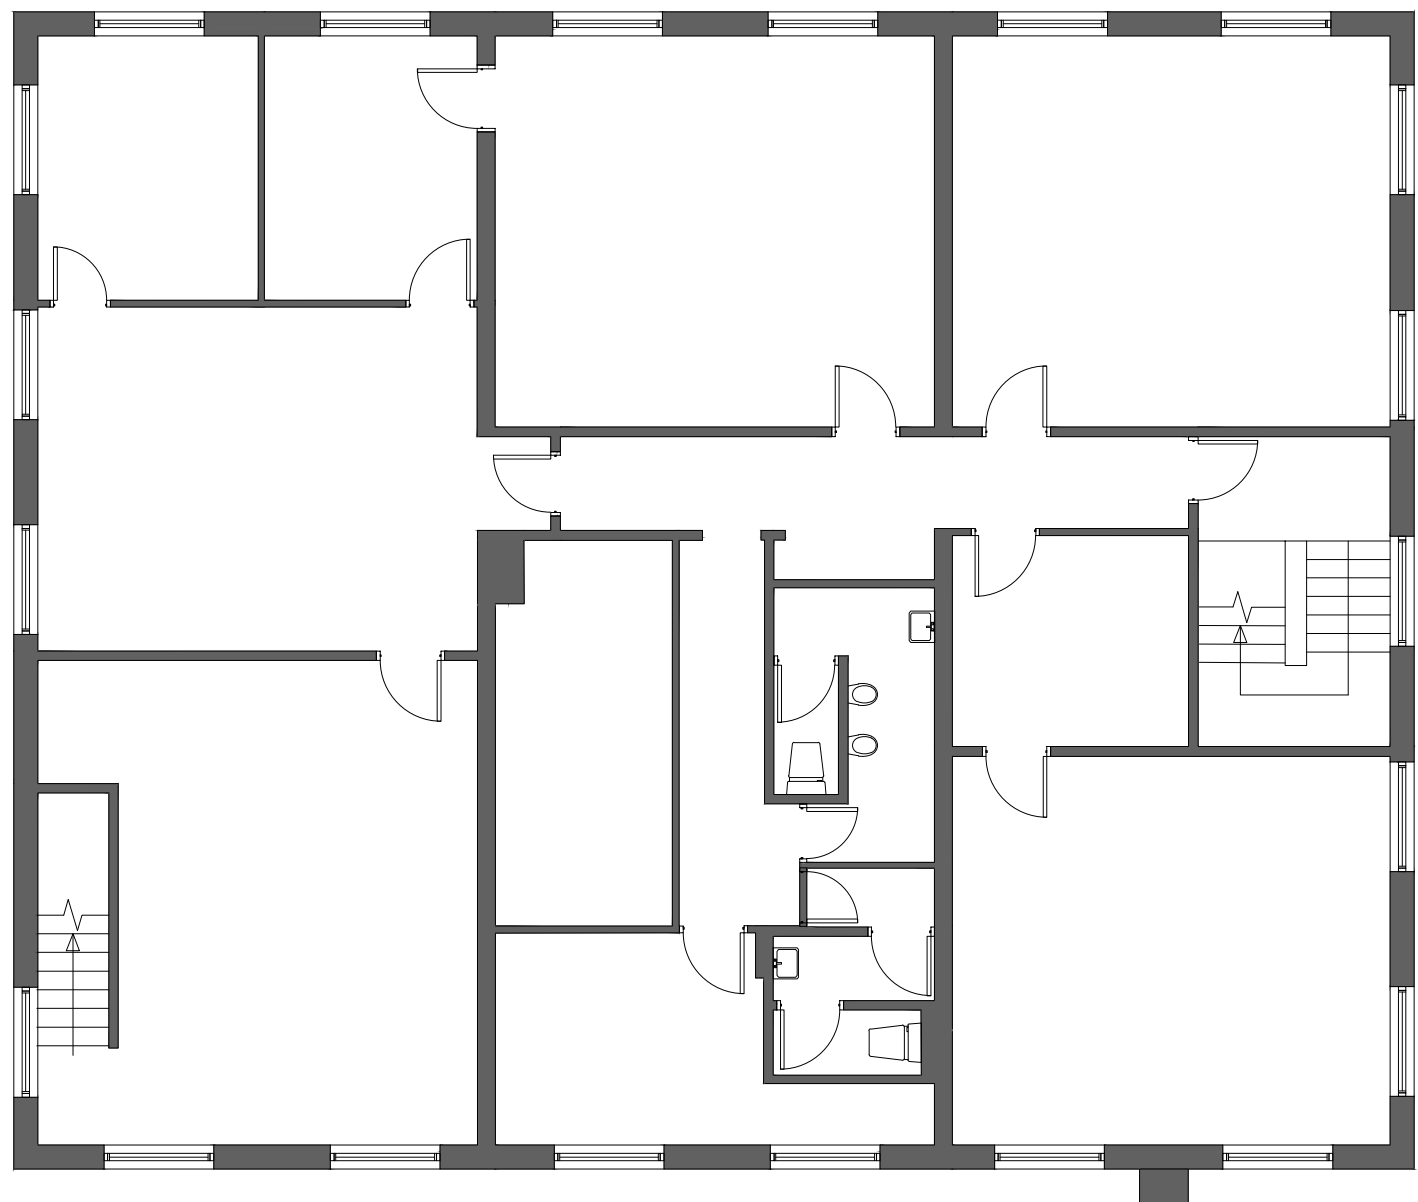

first floor plan as existing

RSW
Proposed Office Extension
Cowm Top Business Park
Queensway
Castleton

Ground Floor Plan
as Existing

work to figured dimensions

© CJ Partnership owns the copyright of this design /
drawing which must not be reproduced in whole or in
part without the written permission of CJ Partnership

contract no

3558

drawn by
PDC

drawing no

02

date
December 2019

revision

scale @ A3
1:100

Revisions:
A.

Blue Pit Mill Queensway
Castleton Rochdale OL11 2PG
+44 (0)1706 631347
info@cjpartnership.com
www.cjpartnership.com

CJPARTNERSHIP
ENVIRONMENTAL ARCHITECTS

