




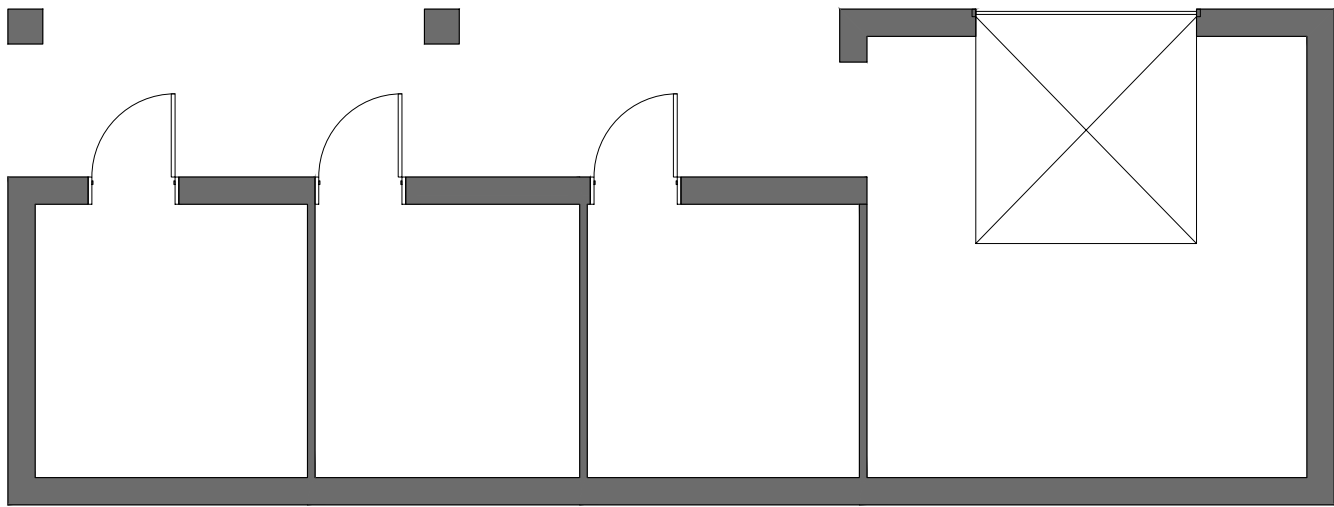


plan as existing

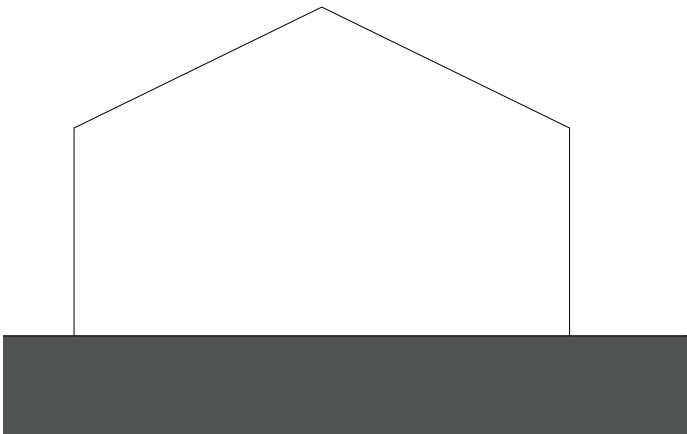

side elevation

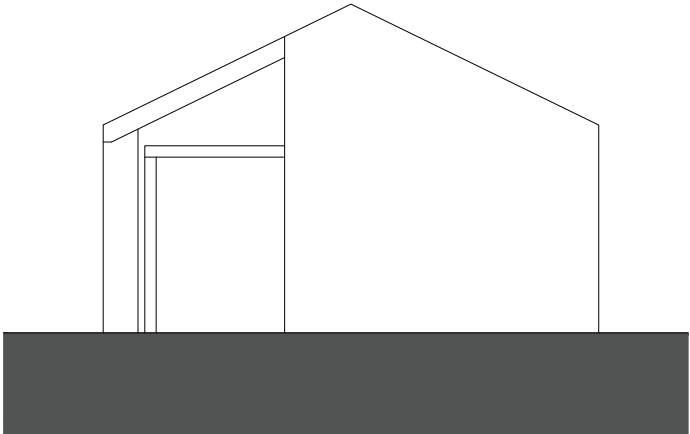

side elevation

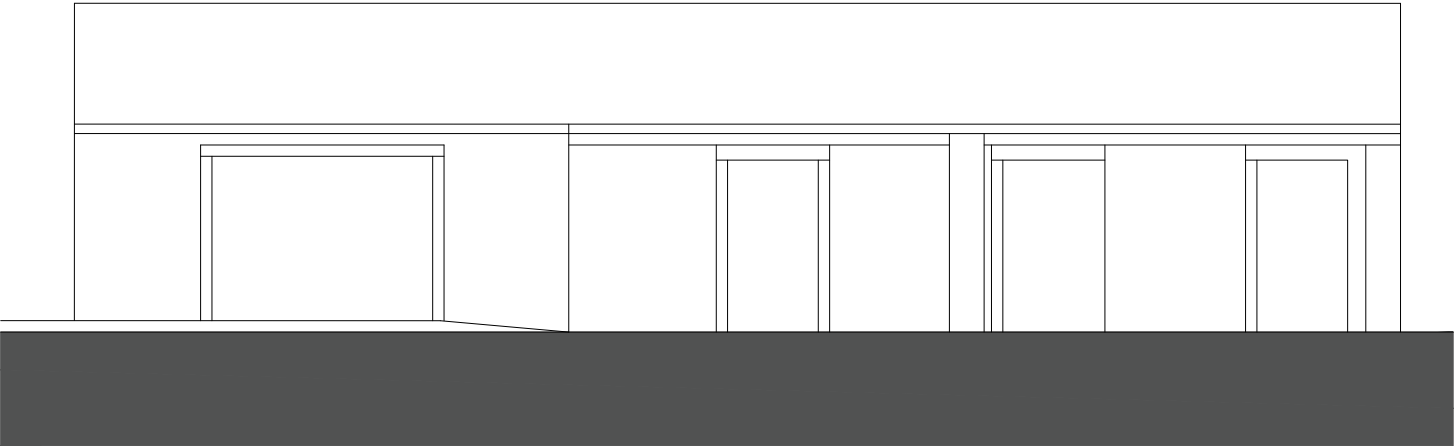

front elevation



rear elevation

Mr and Mrs Green
Proposed Stables Conversion
Fern Hill Farm
Fern Hill Lane
Rochdale OL12 6BW

Plans as Existing

work to figured dimensions

© CJ Partnership owns the copyright of this design / drawing which must not be reproduced in whole or in part without the written permission of CJ Partnership

contract no	drawing no	revision
3691	02	
drawn by	date	scale @ A3
PDC		1:100

Revisions:
A.

Blue Pit Mill Queensway
Castleton Rochdale OL11 2PG

+44 (0)1706 631347

info@cjpartnership.com

www.cjpartnership.com

