



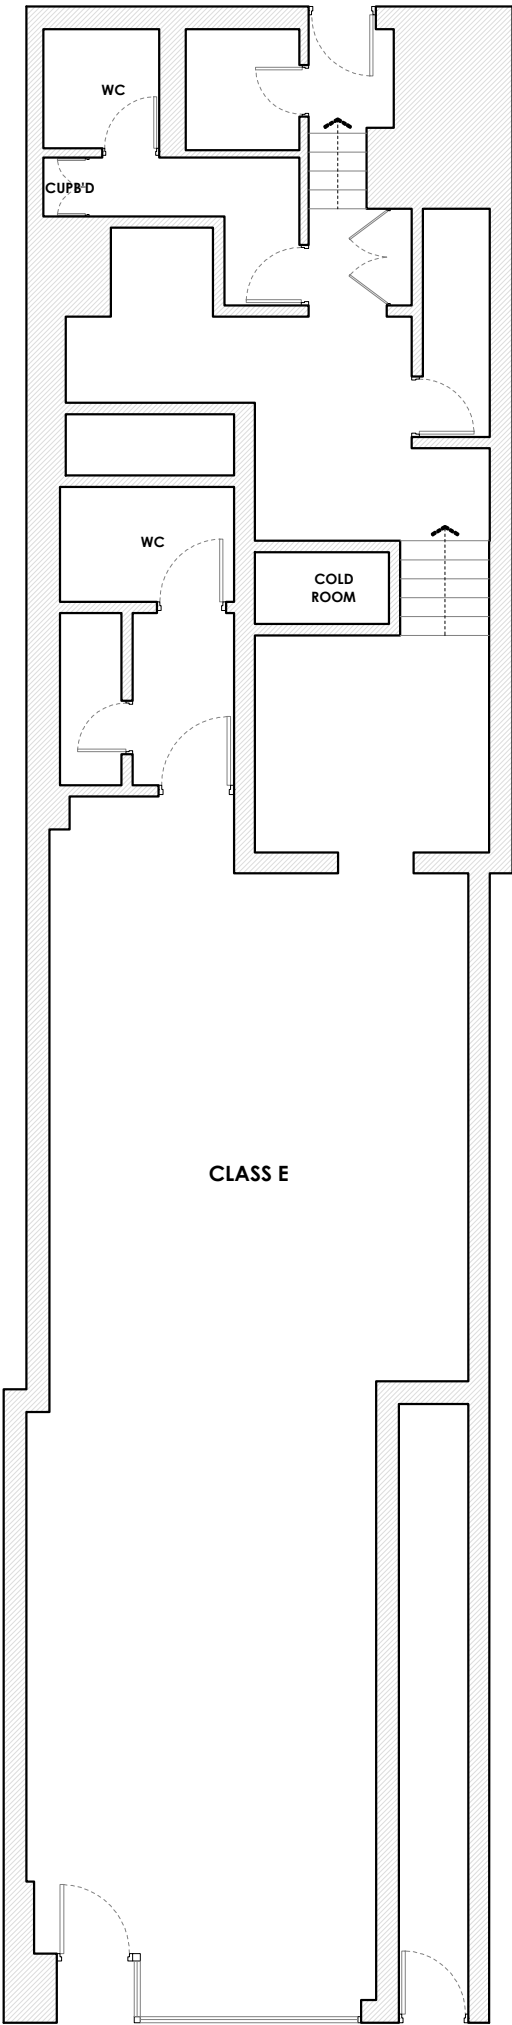

EXISTING GROUND FLOOR PLAN
1:100 @ A3

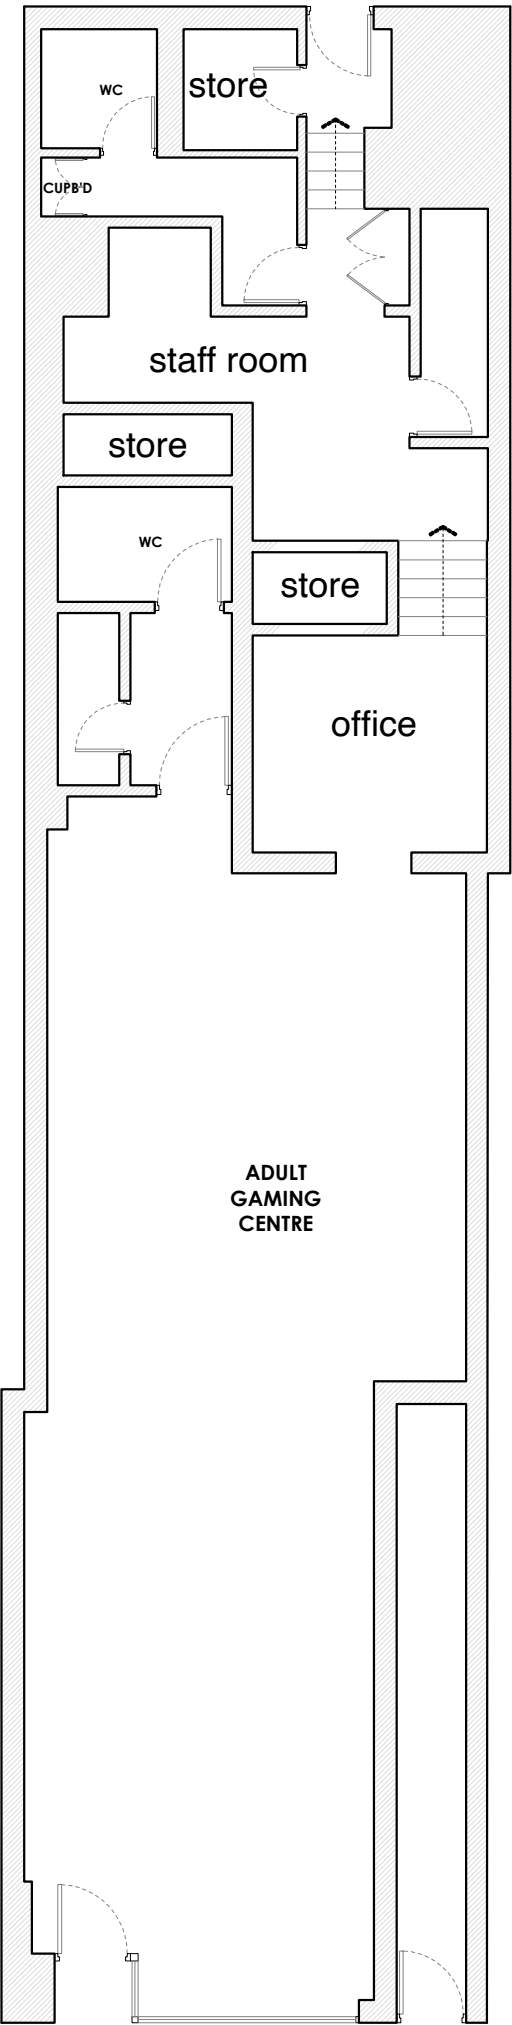

PROPOSED GROUND FLOOR PLAN
1:100 @ A3



Dimensioning
Figured dimensions only to be taken from these designs and drawings. Work to annotated dimensions only. All dimensions to be checked on site. Architectural designers to be informed immediately of any discrepancies before work proceeds. Drawings are to be read in conjunction with relevant specifications, structural engineers and service engineers' drawings.

Rev	Date	Description
A	25/09/26	Issued to client for comments



S A L E E M
ARCHITECTS

Architecture | Masterplanning | Graphics

CLIENT:
Property Owner

PROJECT:
16 Middleton Gardens
Middleton
Manchester
M24 4DF

TITLE:
Existing & Proposed Plans

SCALE:
1:100 @ A3

DRAWING NO.
Sheet 1

REV:
A

DATE:
Sep 2026

www.saleemarchitects.co.uk
+44 7411 474157