


KEY

-  Proposed facing brick to match existing
-  Proposed infilled bricks
-  Proposed Render Finish (White)
-  Existing facing brick
-  External Wall Mounted Lighting
-  Soldier Brick Construction
-  Double Socket Outlet
-  R/E/W Roof, Doors and Windows References

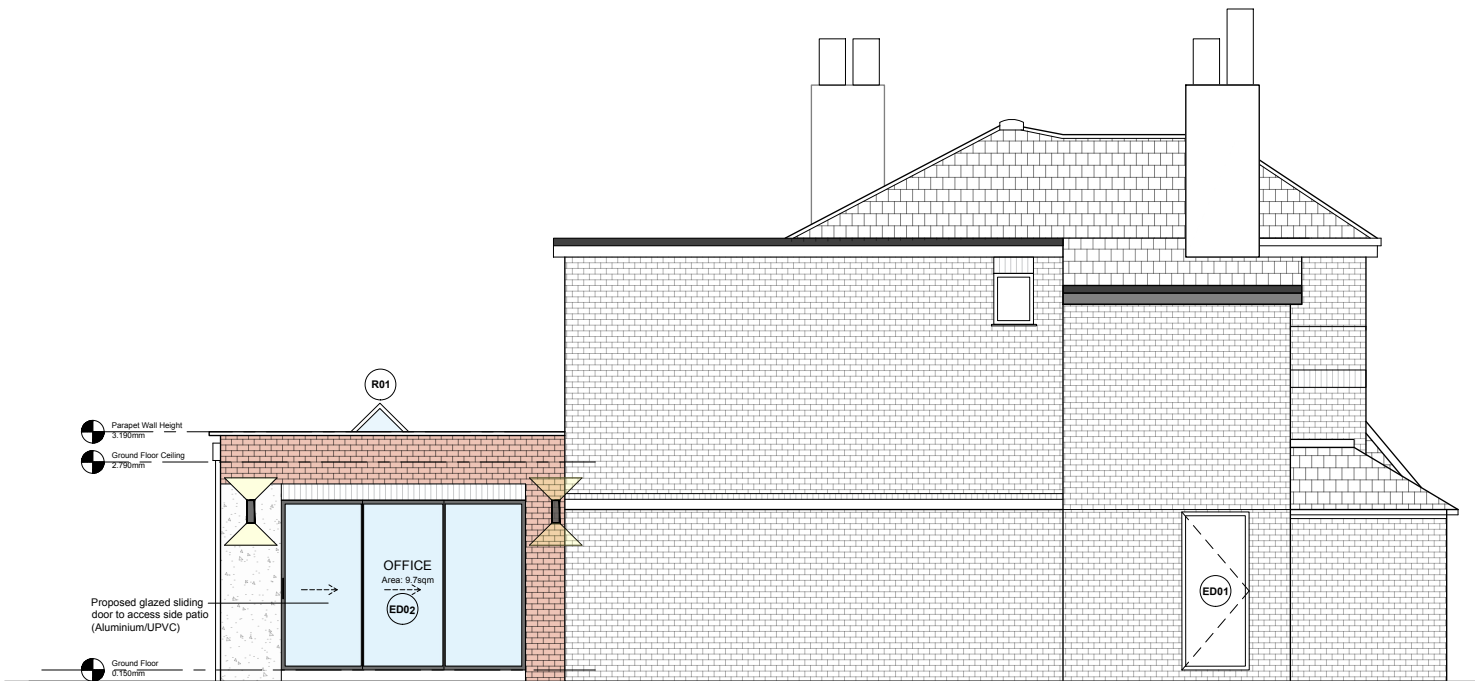


Proposed Side Elevation(West)

Scale - 1:100@A3




Proposed Rear Elevation

Scale - 1:100@A3

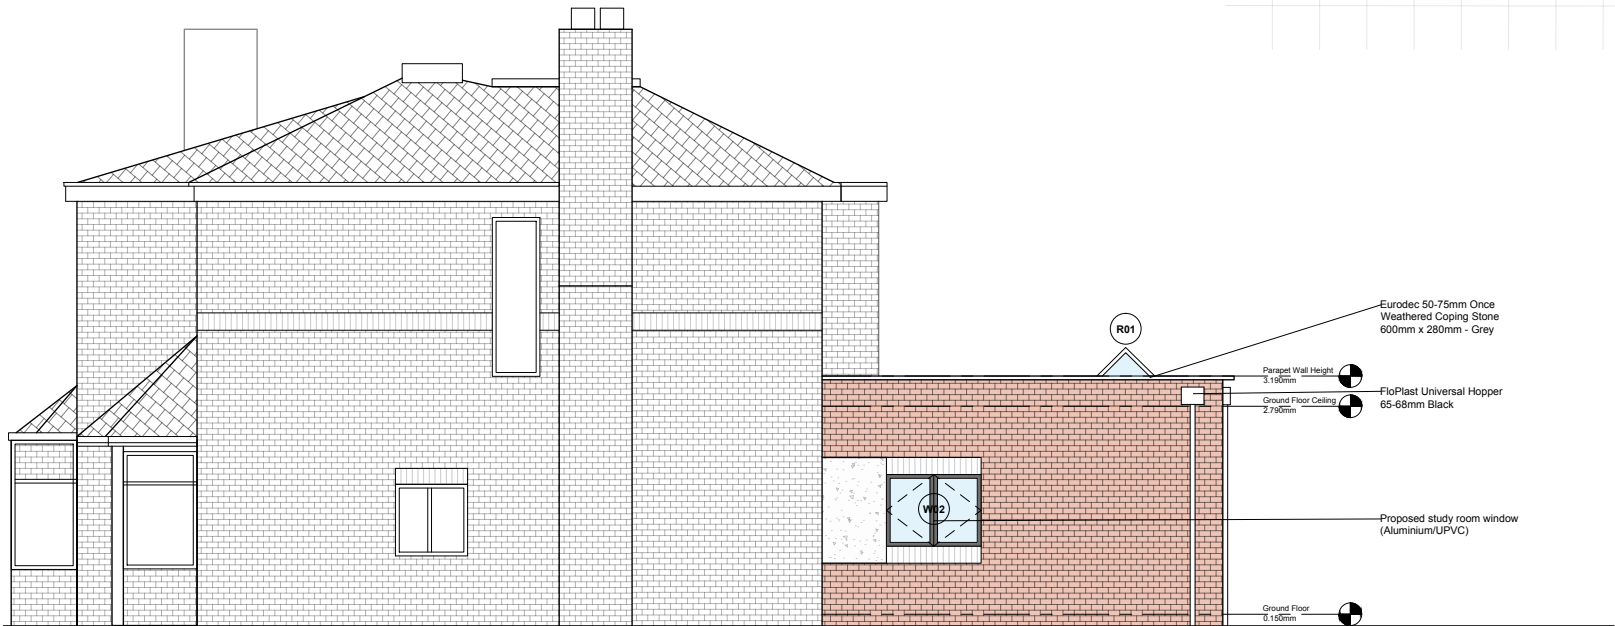

Proposed Side Elevation(East)

Scale - 1:100@A3

 

Scale - 1:100@A3

DESIGNING
FOUNDATIONS
architecture

Project North

Notes:

- All interior dimensions including ceiling heights are taken to and from finished surfaces unless stated otherwise.
- All levels and dimensions must be checked on site.
- For any discrepancies with the information depicted in this drawing please contact TR Architectural Services.
- Responsibility cannot be accepted for alterations made to this drawing without prior permission from TR Architectural Services.
- These are planning drawings and room layout guidelines, they should not be used as a set of construction drawings.
 - Please refer to note 2.

Key Plan

1:1250@A3



Revisions

REV	DATE	D.B.	C.B.	NOTES
P1	25.05.2026	EA	FA	INITIAL ISSUE FOR PLANNING
P2	01.10.2026	EA	FA	REV. PLANS AS AGREED WITH PLANNERS -5.3M DEPTH

Client:

RAMBLA PROPERTIES

Project:

10 Mount Rd, Middleton, Manch

Status:

P1-Planning

Revision:

P2

Title:

Proposed Elevations

Drawn by:

EA

Approved by:

EA

Date:

01.06.2025

Job no:

261

Scale:

1:100@A3

Drawing NO:

2200