



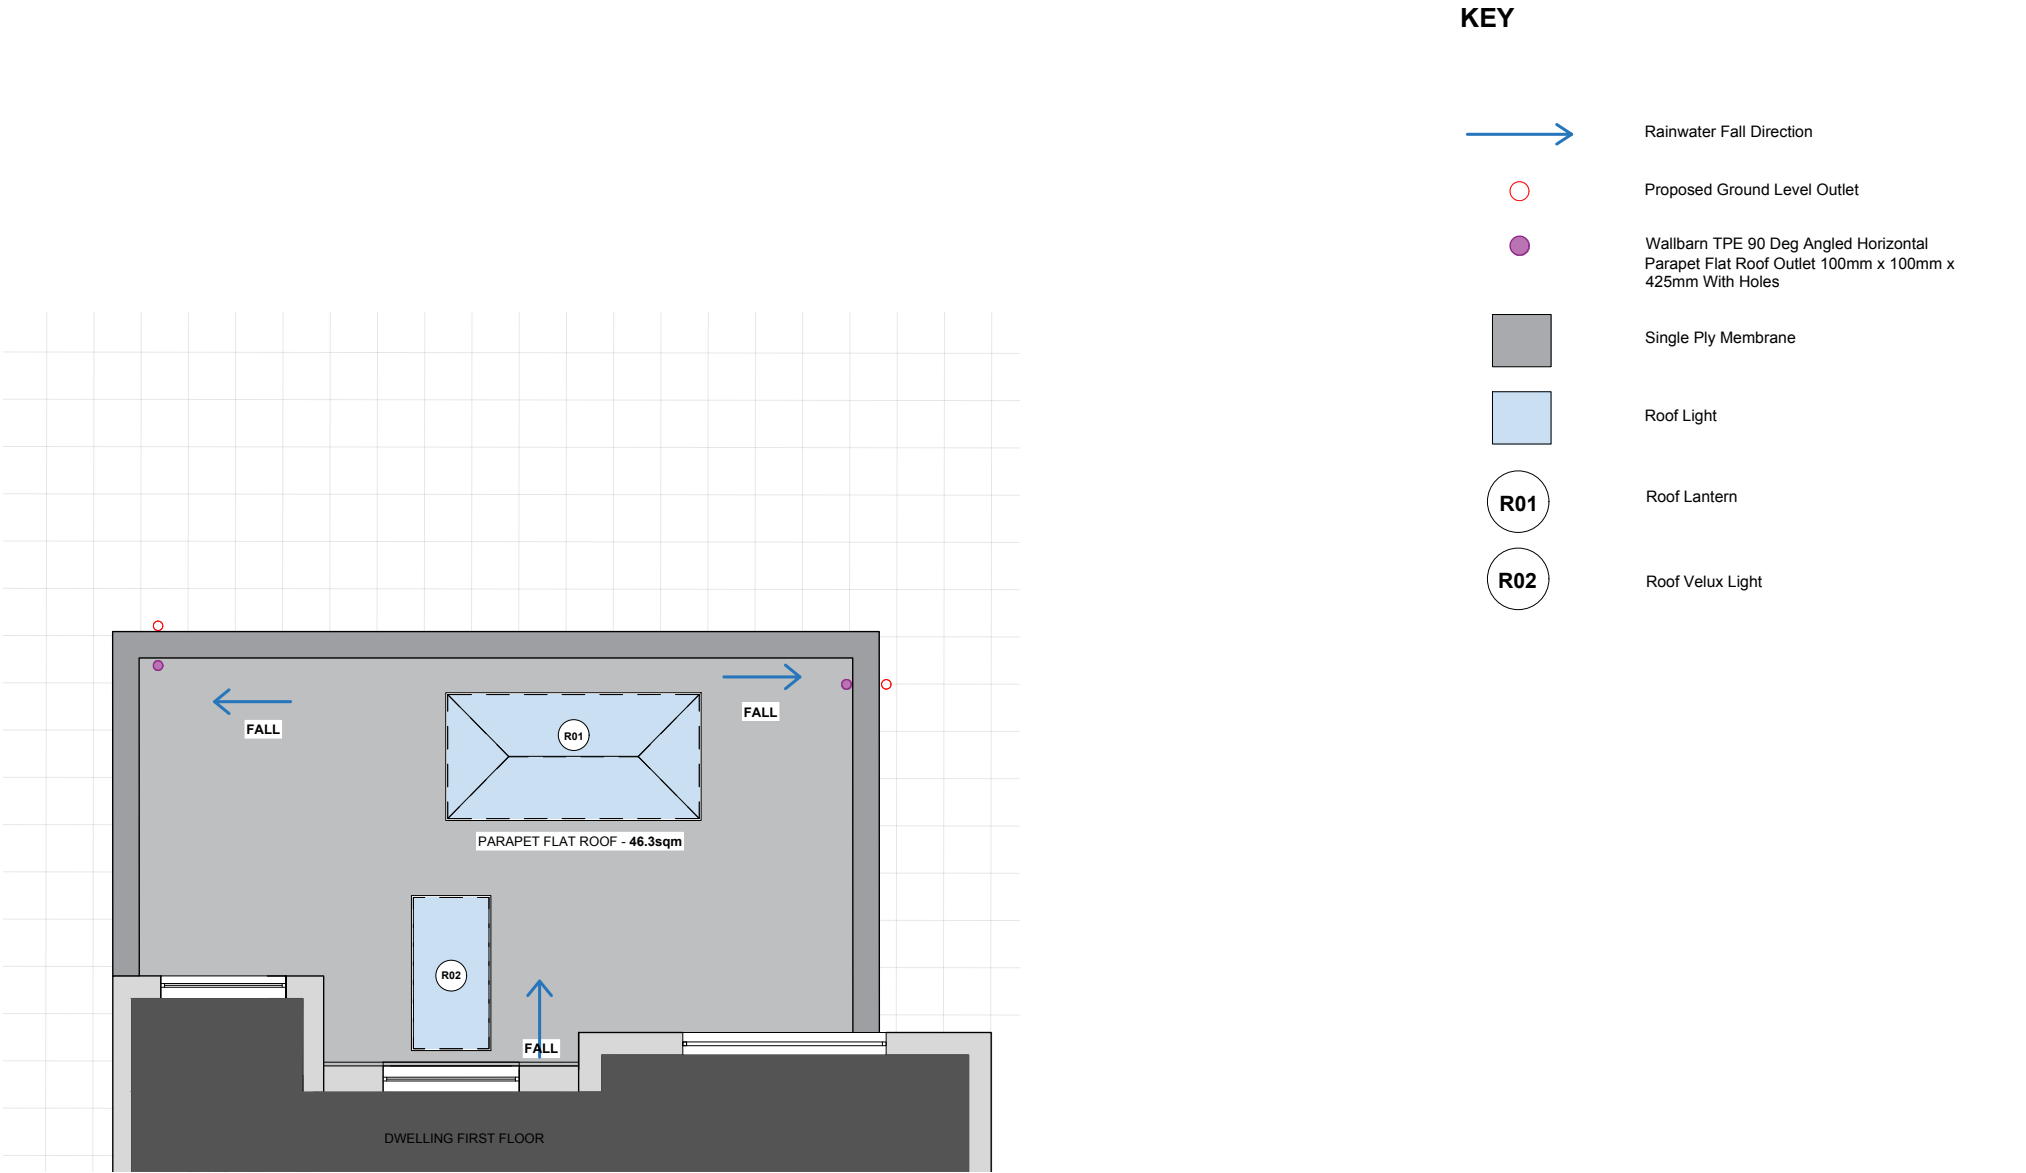


Proposed Roof Plan

Scale - 1:100@A3

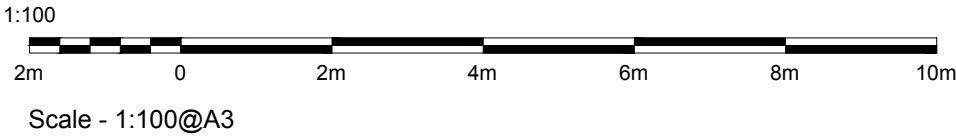

- Notes:
- All interior dimensions including ceiling heights are taken to and from finished surfaces unless stated otherwise.
  - All levels and dimensions must be checked on site.
  - For any discrepancies with the information depicted in this drawing please contact TR Architectural Services.
  - Responsibility cannot be accepted for alterations made to this drawing without prior permission from TR Architectural Services.
  - These are planning drawings and room layout guidelines, they should not be used as a set of construction drawings.
    - Please refer to note 2.

 

| Revisions |            |      |     |                                                |  |
|-----------|------------|------|-----|------------------------------------------------|--|
| REV       | DATE       | D.B. | C.B | NOTES                                          |  |
| P1        | 25.05.2026 | EA   | FA  | INITIAL ISSUE FOR PLANNING                     |  |
| P2        | 01.10.2026 | EA   | FA  | REV. PLANS AS AGREED WITH PLANNERS -5.3M DEPTH |  |
|           |            |      |     |                                                |  |
|           |            |      |     |                                                |  |
Client:

RAMBLA PROPERTIES

Project:

10 Mount Rd, Middleton, Manch

Status:

P1-Planning

Revision:

P2

Title:

Proposed Roof Plan

Drawn by:

EA

Approved by:

EA

Date:

01.06.2025

Job no:

261

Scale:

1:100@A3

Drawing NO:

2020