




FRONT ELEVATION
SCALE 1 : 100

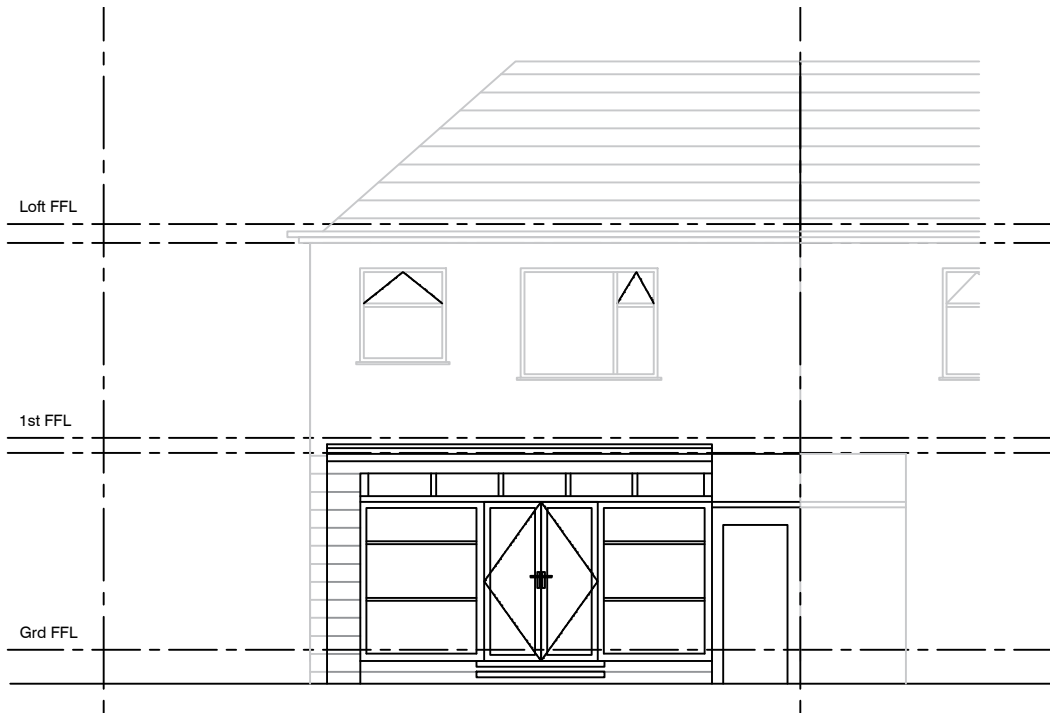

REAR ELEVATION
SCALE 1 : 100



EXISTING ELEVATIONS

SCALE 1 : 100

IMPORTANT NOTES: Do Not Scale from this Drawing.
Use Figured Dimensions Only.

DRAWING STATUS:

PLANNING

REVISION	DATE	DESCRIPTION
A	07.10.26	Amendments made following planners comments.

FOOTPRINT DESIGN

E info@footprintdesign.net
W www.footprintdesign.net

CLIENT: HABIB

SCALE: 1:100@A3
DATE: 08.05.26

PROJECT: 19 CASTLE HILL CRESCENT, ROCHDALE

DRAWING TITLE: EXISTING GA ELEVATIONS

DRAWING NO: Q003_E(00)001