



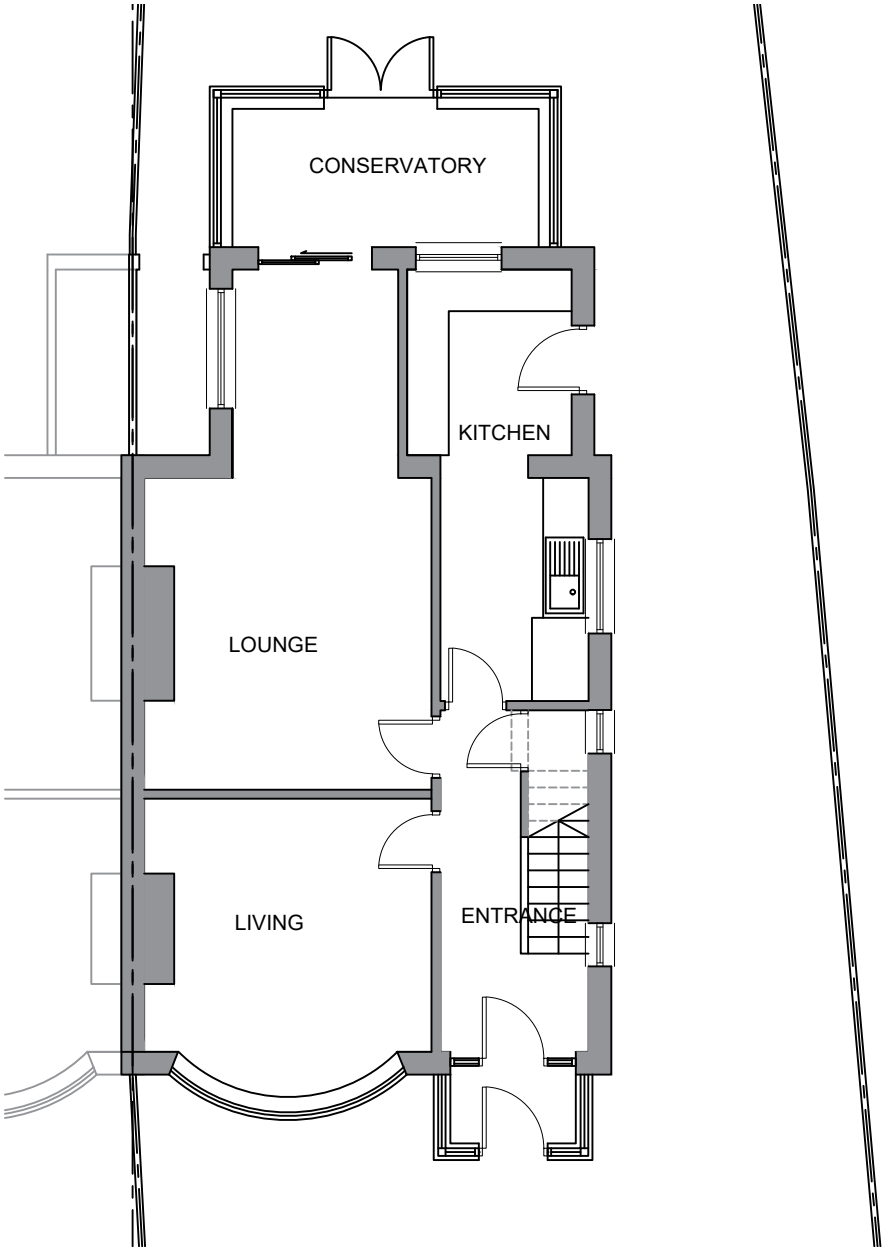

EXISTING GROUND FLOOR PLAN
SCALE 1 : 100

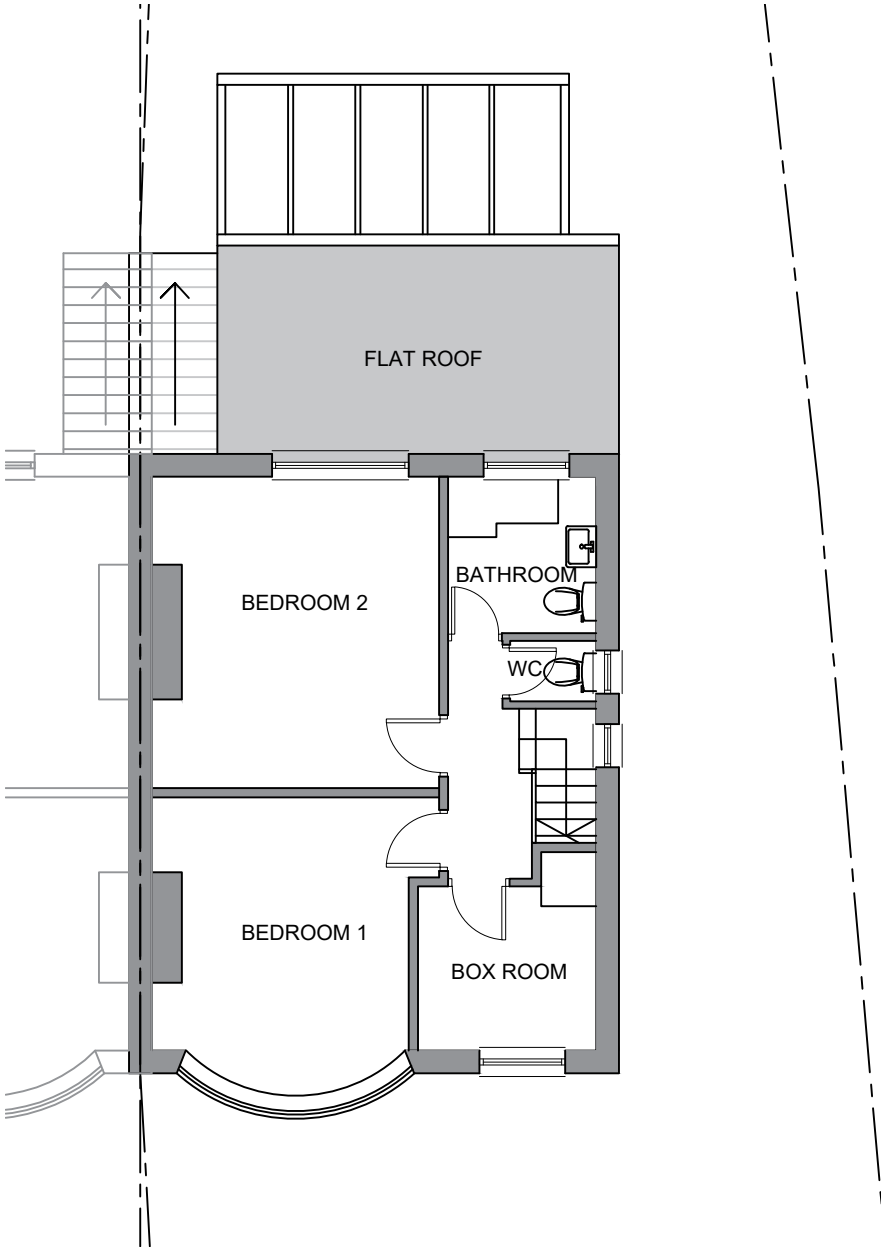

EXISTING FIRST FLOOR PLAN
SCALE 1 : 100



IMPORTANT NOTES: Do Not Scale from this Drawing. Use Figured Dimensions Only.	DRAWING STATUS:		FOOTPRINT DESIGN		E info@footprintdesign.net W www.footprintdesign.net		
	PLANNING						
	REVISION	DATE	DESCRIPTION	CLIENT: HABIB		SCALE: 1:100@A3	DATE: 08.05.26
	A	07.10.26	Amendments made following planners comments.	PROJECT: 19 CASTLE HILL CRESCENT, ROCHDALE			
				DRAWING TITLE: EXISTING GA PLANS			
			DRAWING NO: Q003_L(00)001				

© Copyright Footprint Design Ltd