




PROPOSED

DEMOLITION

DETACHED GARAGE
TO BE DEMOLISHED

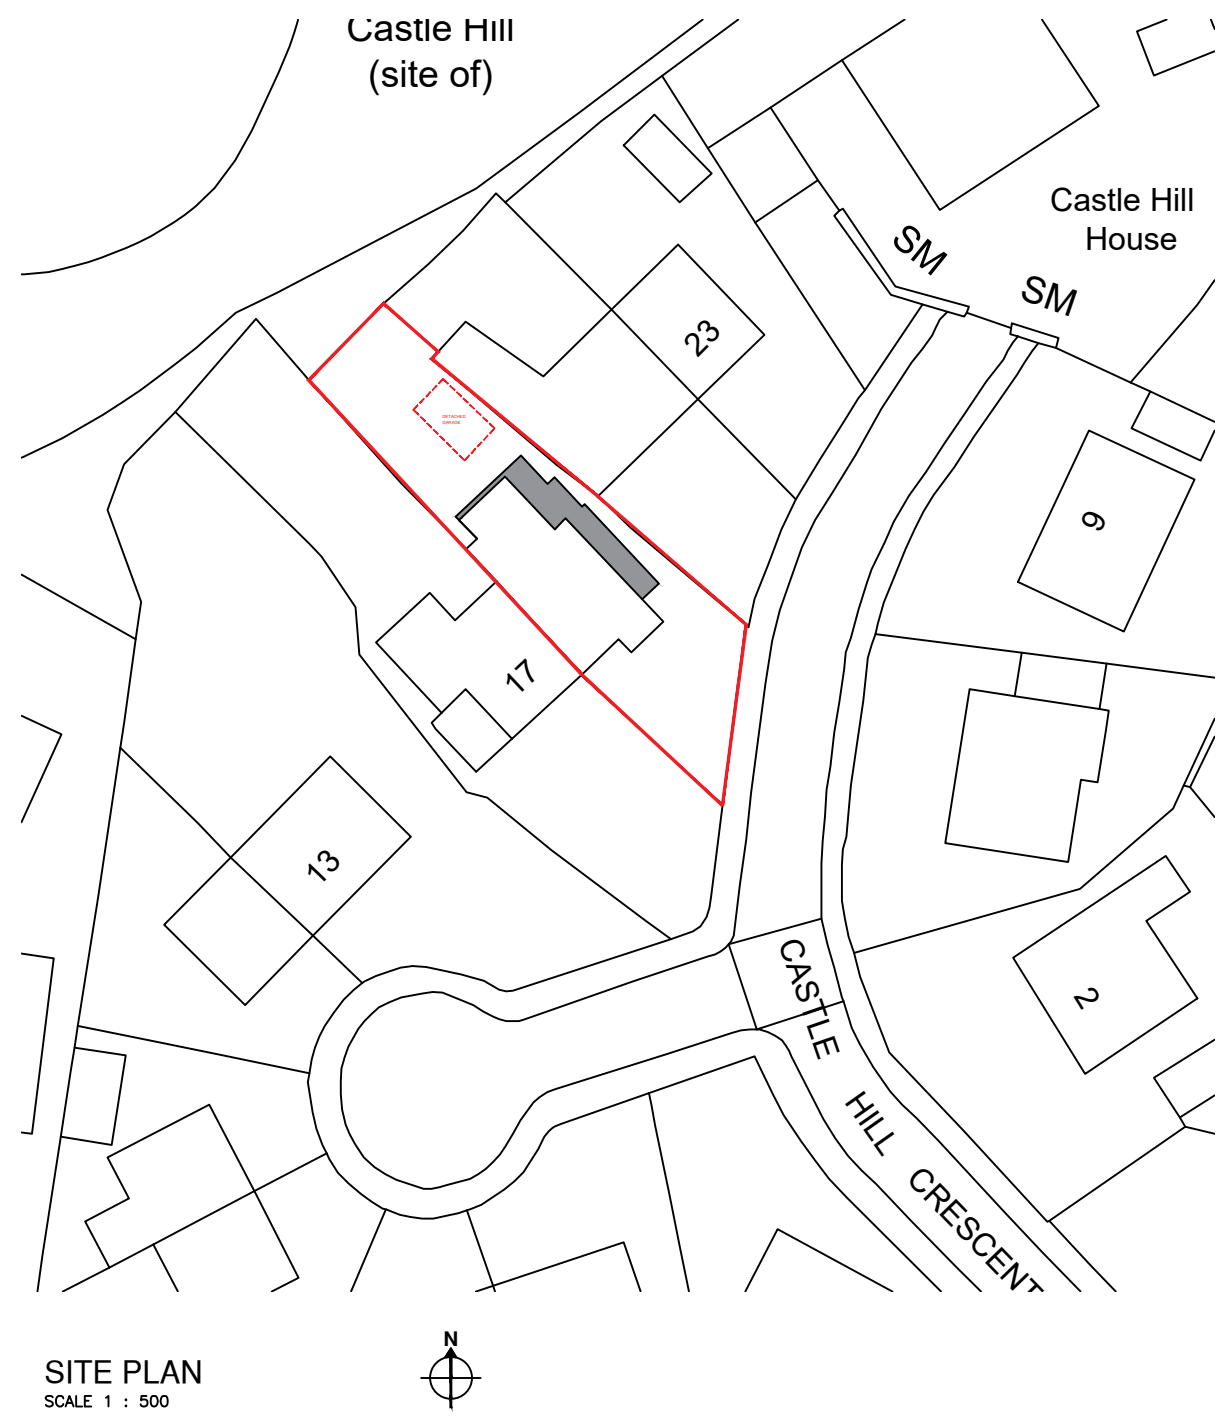

PROPOSED SITE PLAN © Copyright Footprint Design Ltd	IMPORTANT NOTES: Do Not Scale from this Drawing. Use Figured Dimensions Only.			DRAWING STATUS: PLANNING			FOOTPRINT DESIGN E info@footprintdesign.net W www.footprintdesign.net			
				REVISION	DATE	DESCRIPTION	CLIENT: HABIB		SCALE: 1:500@A3	DATE: 08.05.26
				A	07.10.26	Amendments made following planners comments.	PROJECT: 19 CASTLE HILL CRESCENT, ROCHDALE			
							DRAWING TITLE: PROPOSED SITE PLAN			
							DRAWING NO: Q003_L(00)1001			