


Rev	Description	Date	Initials

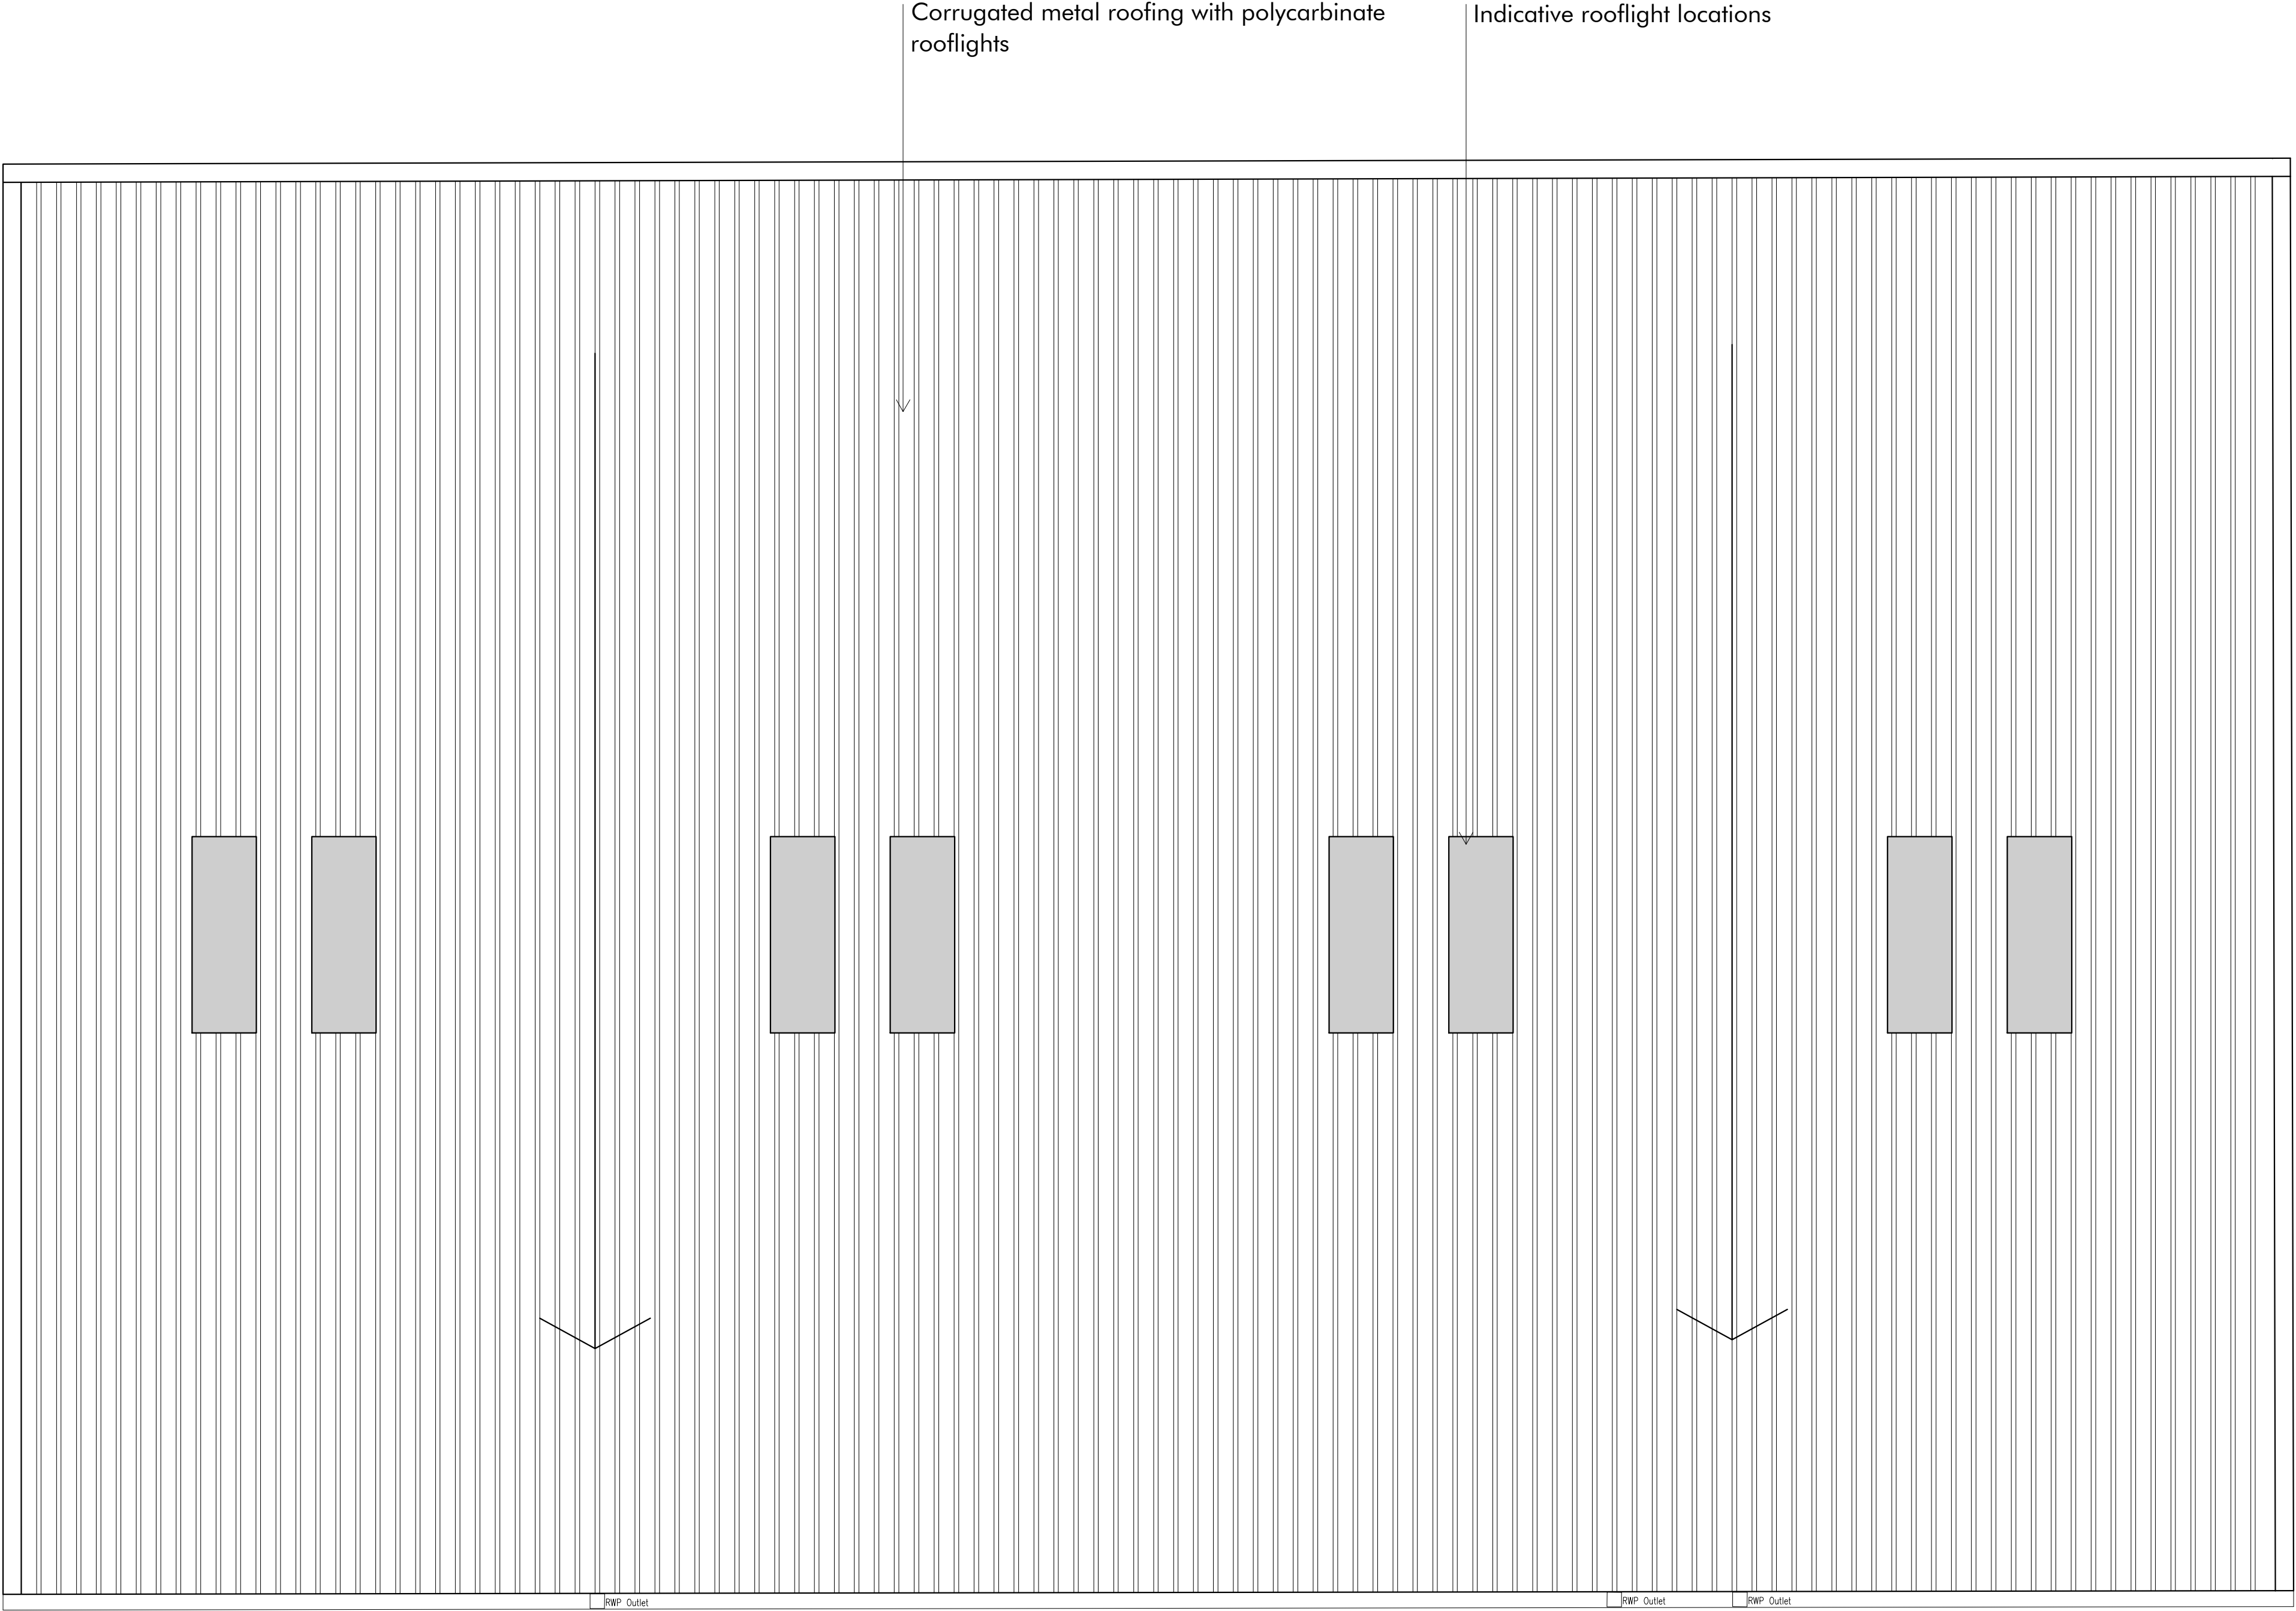

*Existing roof plan shown and rooflight locations is indicative only, no measured survey

1258 _ LINCOLN CLOSE AND PHOENIX CLOSE

Do not scale from this drawing. All dimensions and levels are to be checked on site. All areas are approximate and are for information only.
This drawing is to be read in conjunction with all other relevant documents and all works are to comply with the current Building regulations, British Standards and Codes of Practice etc.
All details of the existing structure are to be verified by others on site prior to any works commencing.
The copyright of this drawing and all works executed from this drawing remain the property of View Associates Ltd. Any 3rd party survey information contained on this drawing is not the responsibility of View Associates Ltd

Client: R+M PROPERTIES		Drawing Number: 1258(PL)008	
Stage: PLANNING	Scale: 1:50 @ A1	Drawn / Checked: HI / HH	Date: 15.09.2026
Drawing Title: PHOENIX BUILDING B- EXISTING ROOF PLAN			