


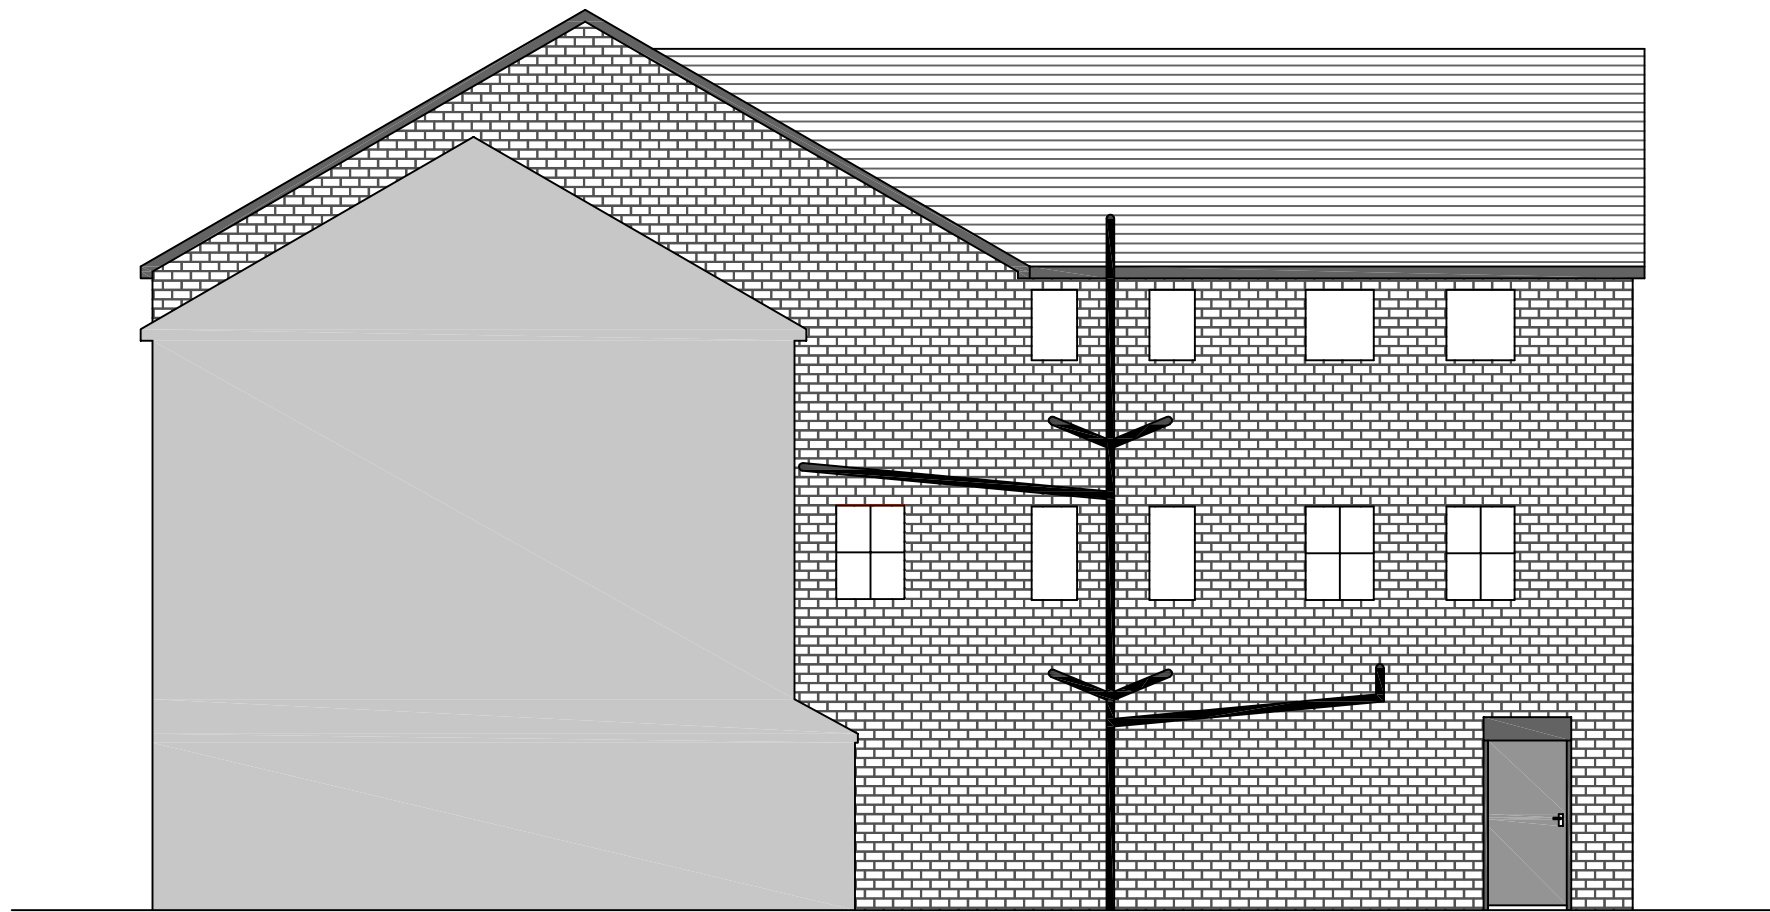

Proposed Rear Elevation 1:100



Proposed Side (1) Elevation 1:100



Proposed Side (2) Elevation 1:100



Proposed Front Elevation 1:100



DESIGN
DREAM IT, CREATE IT

www.dsdesignltd.co.uk

No.	Description	Date

Project:

Proposed Conversion from Office to Apartments

Site Address:

58A Long Street, Middleton,
M24 6UQ

Project number DS/25/1170

Date 15/01/2026

Drawn by DS

Checked by

Client:

Moorings Investments

Scale 1:50 1:100 @ A1