


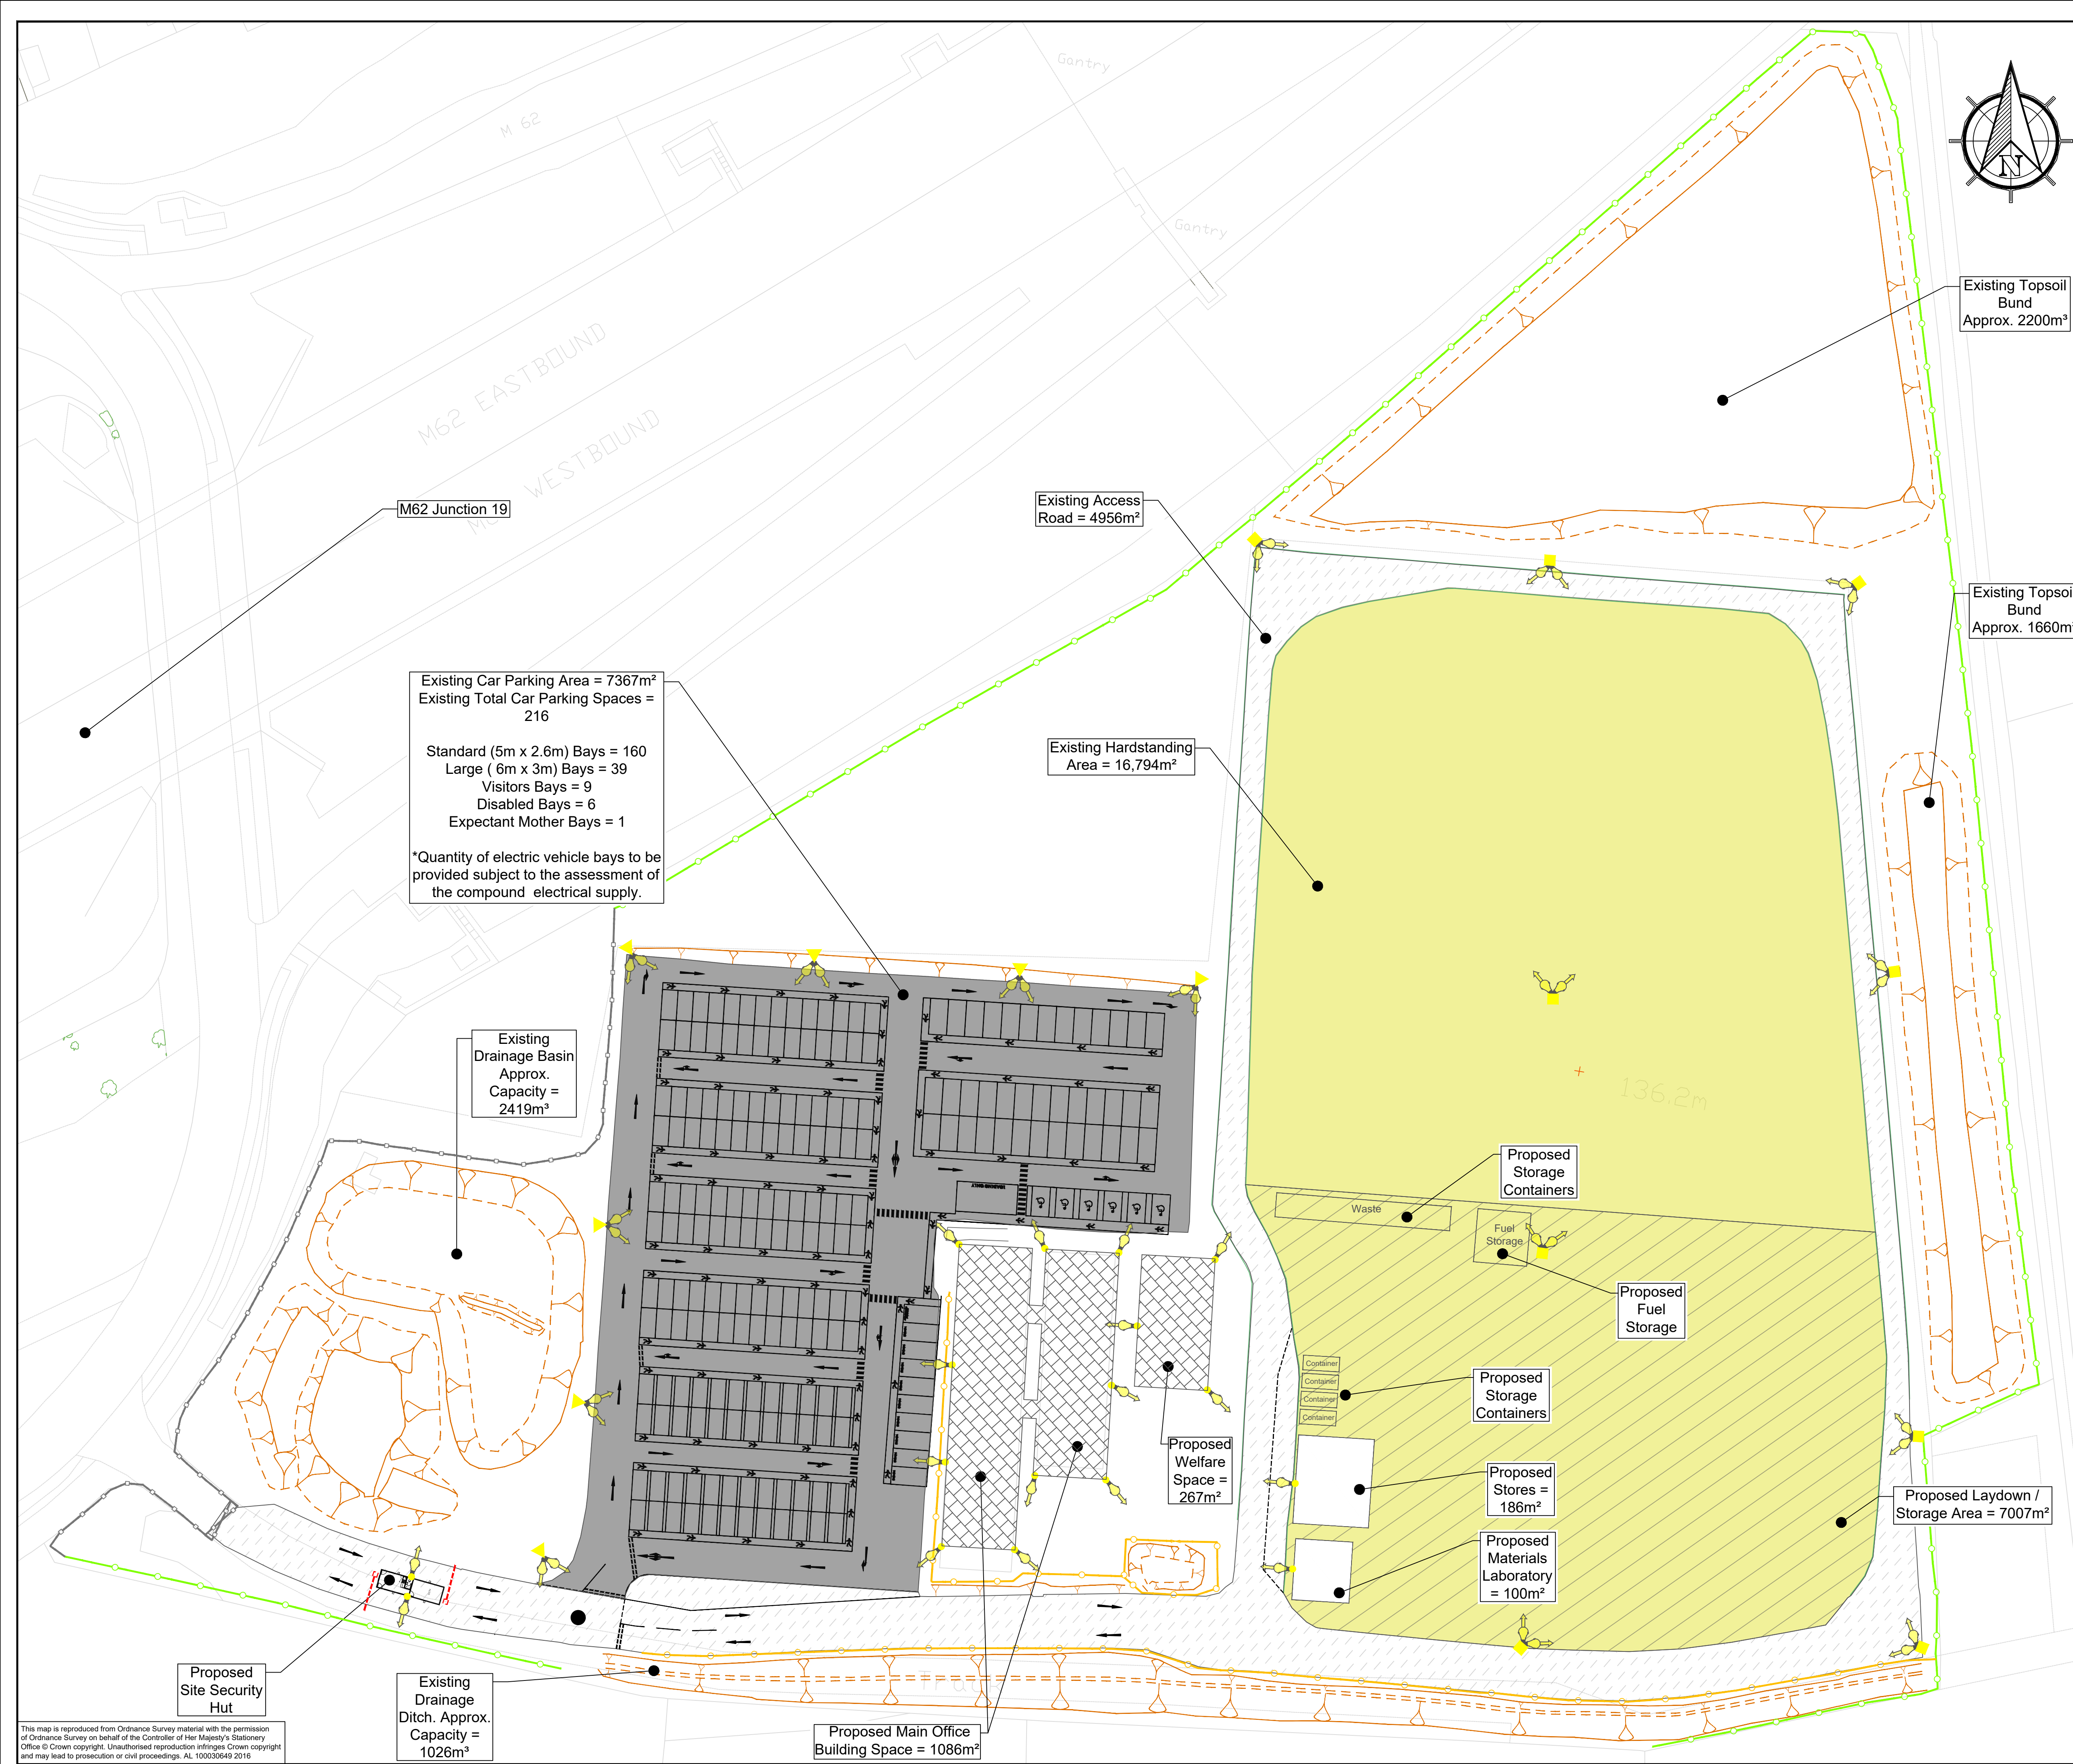

NOTES

1.

All dimensions are in metres unless noted otherwise.

2.

For surface water & foul drainage and utilities information, please refer to dwg. No. HE548642-COS-LDC-SII_MLT-DR-W-0002

3.

For cross section views, please refer to dwg. No. HE548642-COS-LDC-SII_MLT-DR-W-0004

4.

For proposed office & welfare building floor plans, please refer to dwg Nos. AV-WH-3429 ELV1a & AV-WH-3429 ELV2a

EXISTING FEATURES KEY

Existing Ground (Ordnance Survey)

Existing Top of Slope

Existing Earthworks Tadpole

Existing Bottom of Slope

Existing Surfaced Car Park

Existing Surfaced Access Road

Existing Hard Standing

Existing Palisade Fencing

Existing Palisade Gate

Existing Paladin Fencing

Existing Timber Post & Rail Fencing

Existing Timber Post & Rail Gate

Existing Road Markings

Temporary Office & Welfare Buildings

PROPOSED FEATURES KEY

Proposed Laydown / Storage Area

Proposed Lighting Column

Proposed Flood Light

Proposed Building Light

Proposed Lighting Arrangement (Indicates Number & Direction of Lights Per Lighting Location)

Proposed Security Barrier

Drawing Status

FOR STAGE APPROVAL

Suitability Code

S4

P03

ISSUED FOR PLANNING APPLICATION

16/10/25

TR

CS

SO

P02

UPDATED FOLLOWING CS COMMENTS

26/09/25

TR

P01

ORIGINAL

03/09/25

TR

CS

Revision

Description

Date

Drawn

Ckd

Apvd

COSTAIN

Client

national highways

Project Title

TEMPORARY CONSTRUCTION COMPOUND AT M62 JUNCTION 19

Drawing Title

SITE LAYOUT PLAN

Scale

1:500

Designed

PMG

Drawn

TR

Checked

CS

Approved

SO

Original Size

A1

Date

23/02/23

Date

26/09/25

Date

15/10/25

Date

15/10/25

Drawing Number

NH PIN

Originator

Volume

Project Ref. No.

HE548642 - COS - LDC

HE548642 - COS - LDC

HE548642 - COS - LDC

HE548642 - COS - LDC

HE548642 - COS - LDC

Location

Type

Role

Number

Revision

SII_MLT

- DR - W - 0003

P03

© Copyright 2025 Costain Limited. The information contained in this document is the property of Costain. Use or copying of this document in whole or in part without the written permission of Costain constitutes an infringement of copyright.