


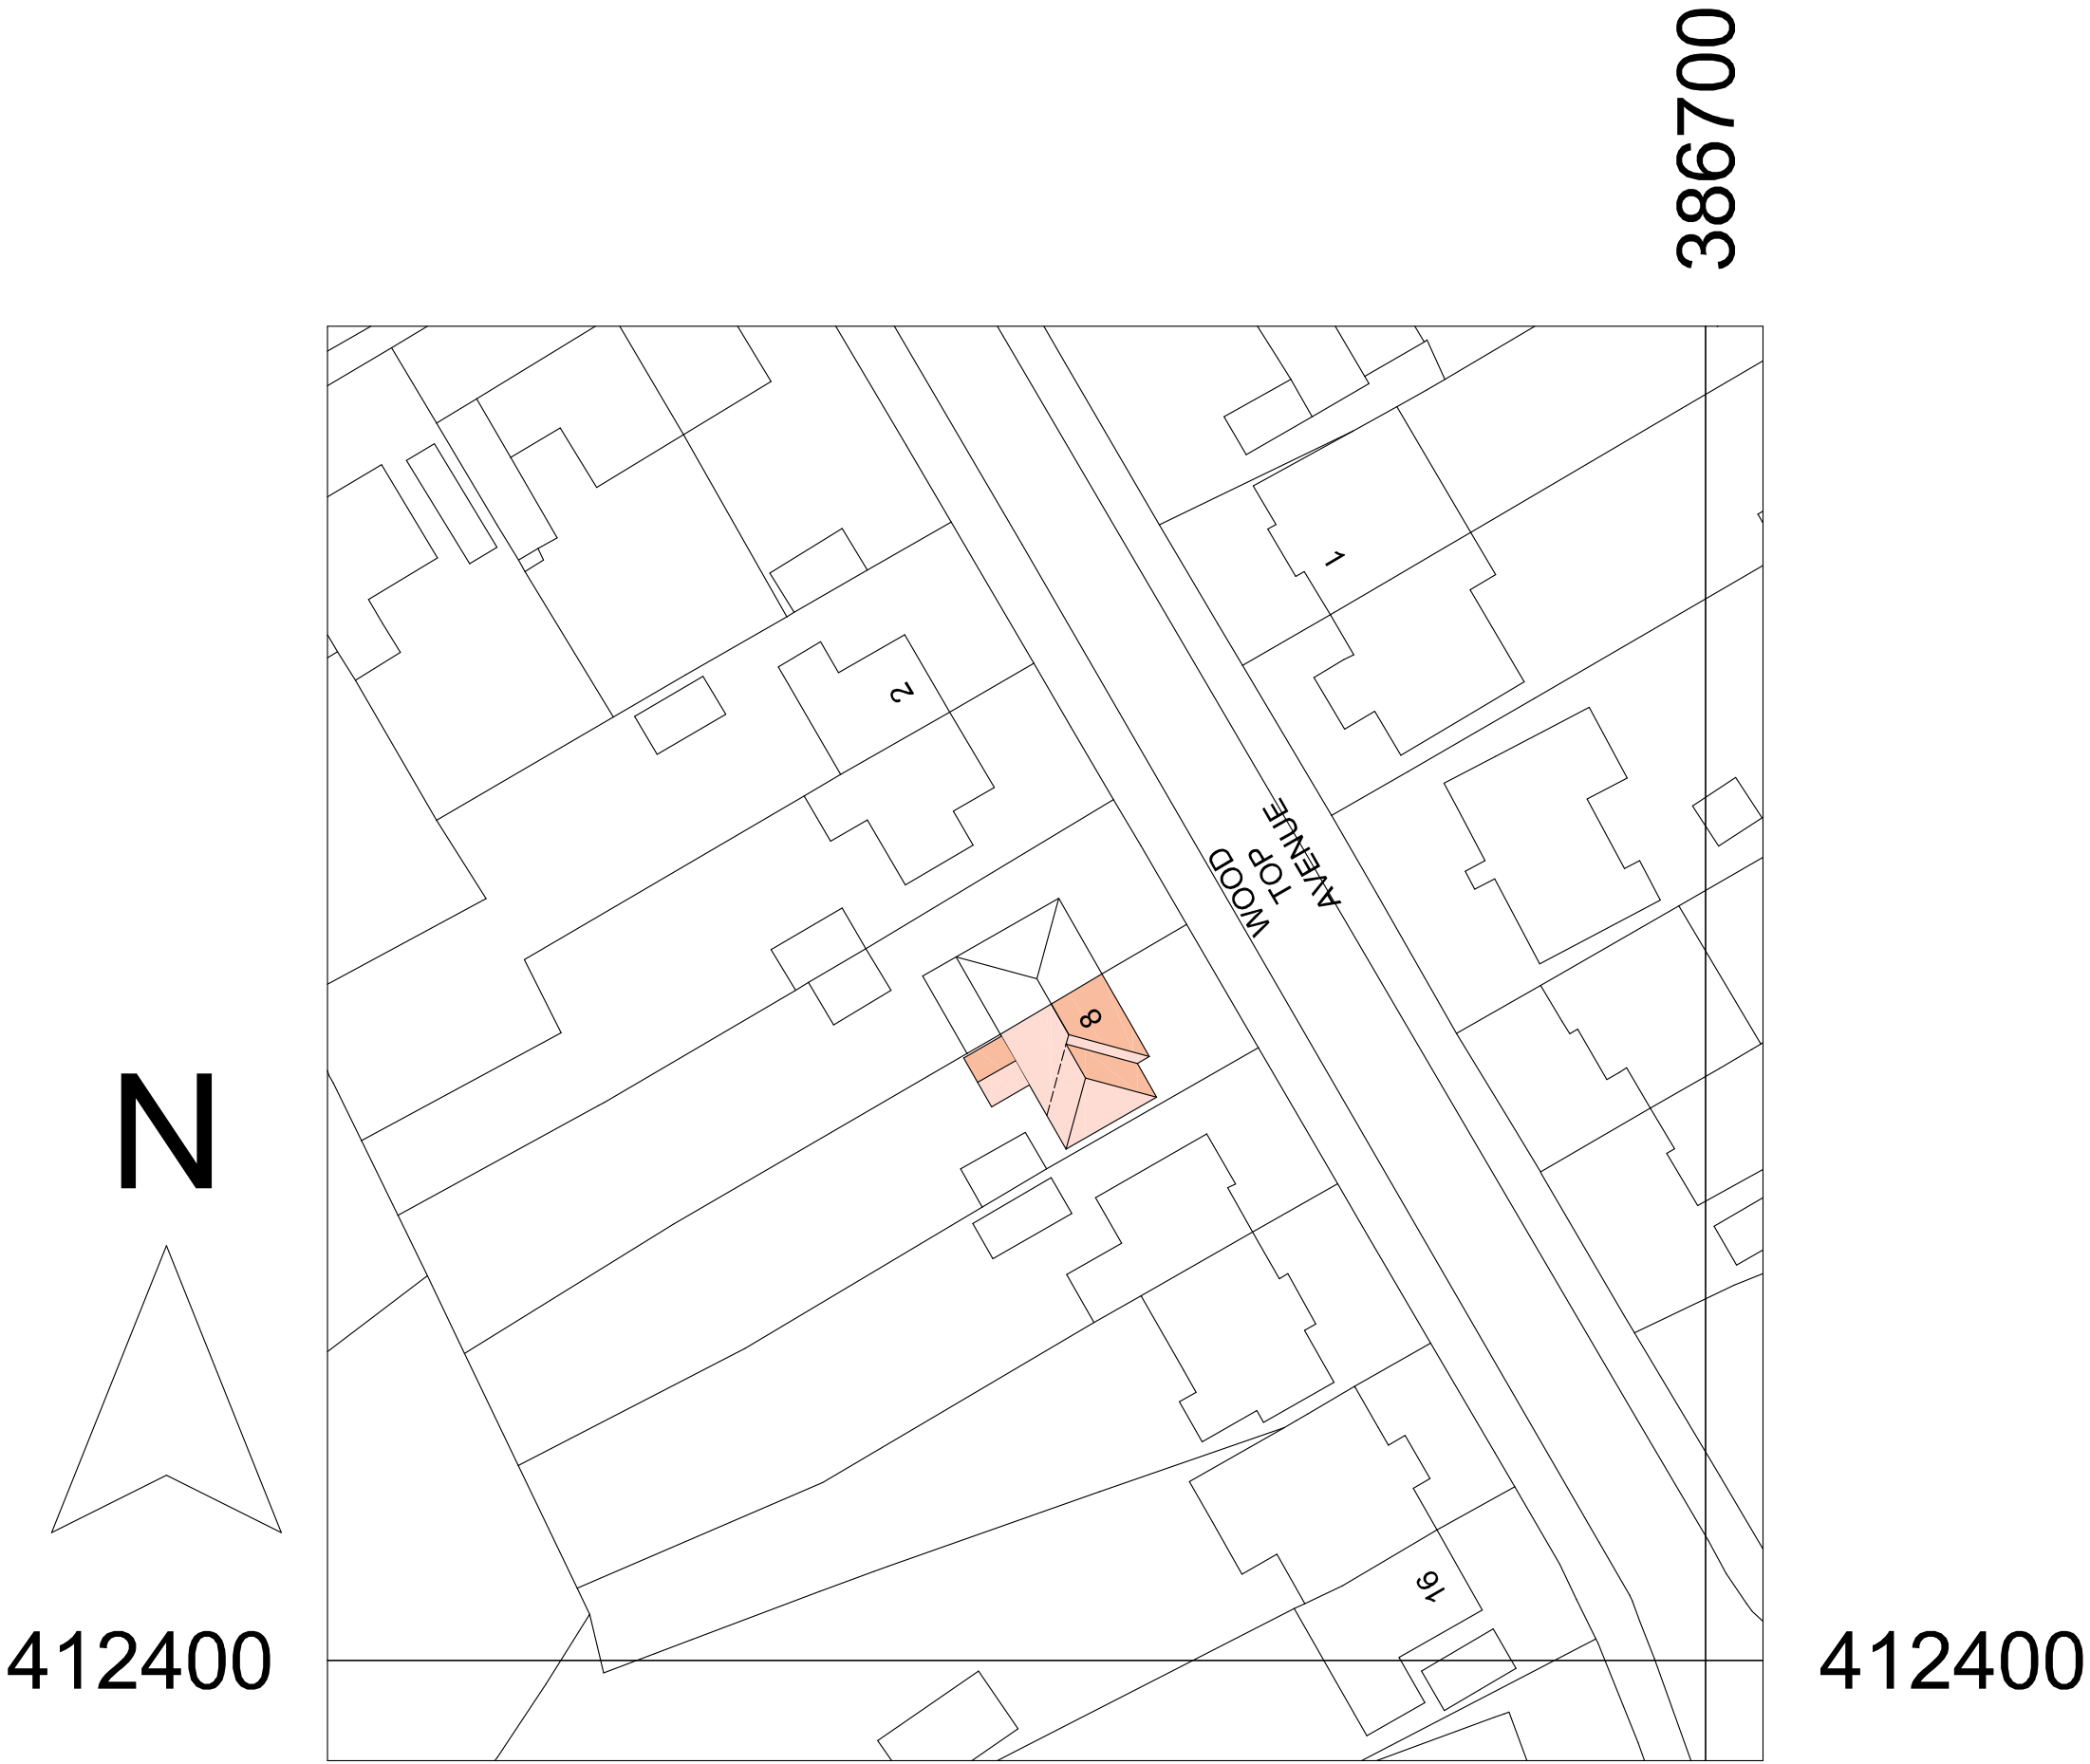

Proposed site plan - 1:500
Dwg No. 1603.06a

