


- Dimensions are in millimeters, unless stated otherwise.
- Scaling of this drawing is not recommended.
- It is the recipient's responsibility to print this document to the correct scale.
- All relevant drawings and specifications should be read in conjunction with this drawing.



- KEY:
- Application Boundary
 - Plot Boundary

SCHEDULE OF ACCOMMODATION

Unit 9			
GIA -			
Warehouse Area	-	138,000 sq ft (12,821m²)	
Office	-	7,420 sq ft (689m²)	
Total Area	-	145,420 sq ft (13,510 m²)	
GEA -			
Warehouse Area	-	140,600 sq ft (13,060m²)	
Office	-	8,445 sq ft (784m²)	
Total Area	-	149,045 sq ft (13,844 m²)	

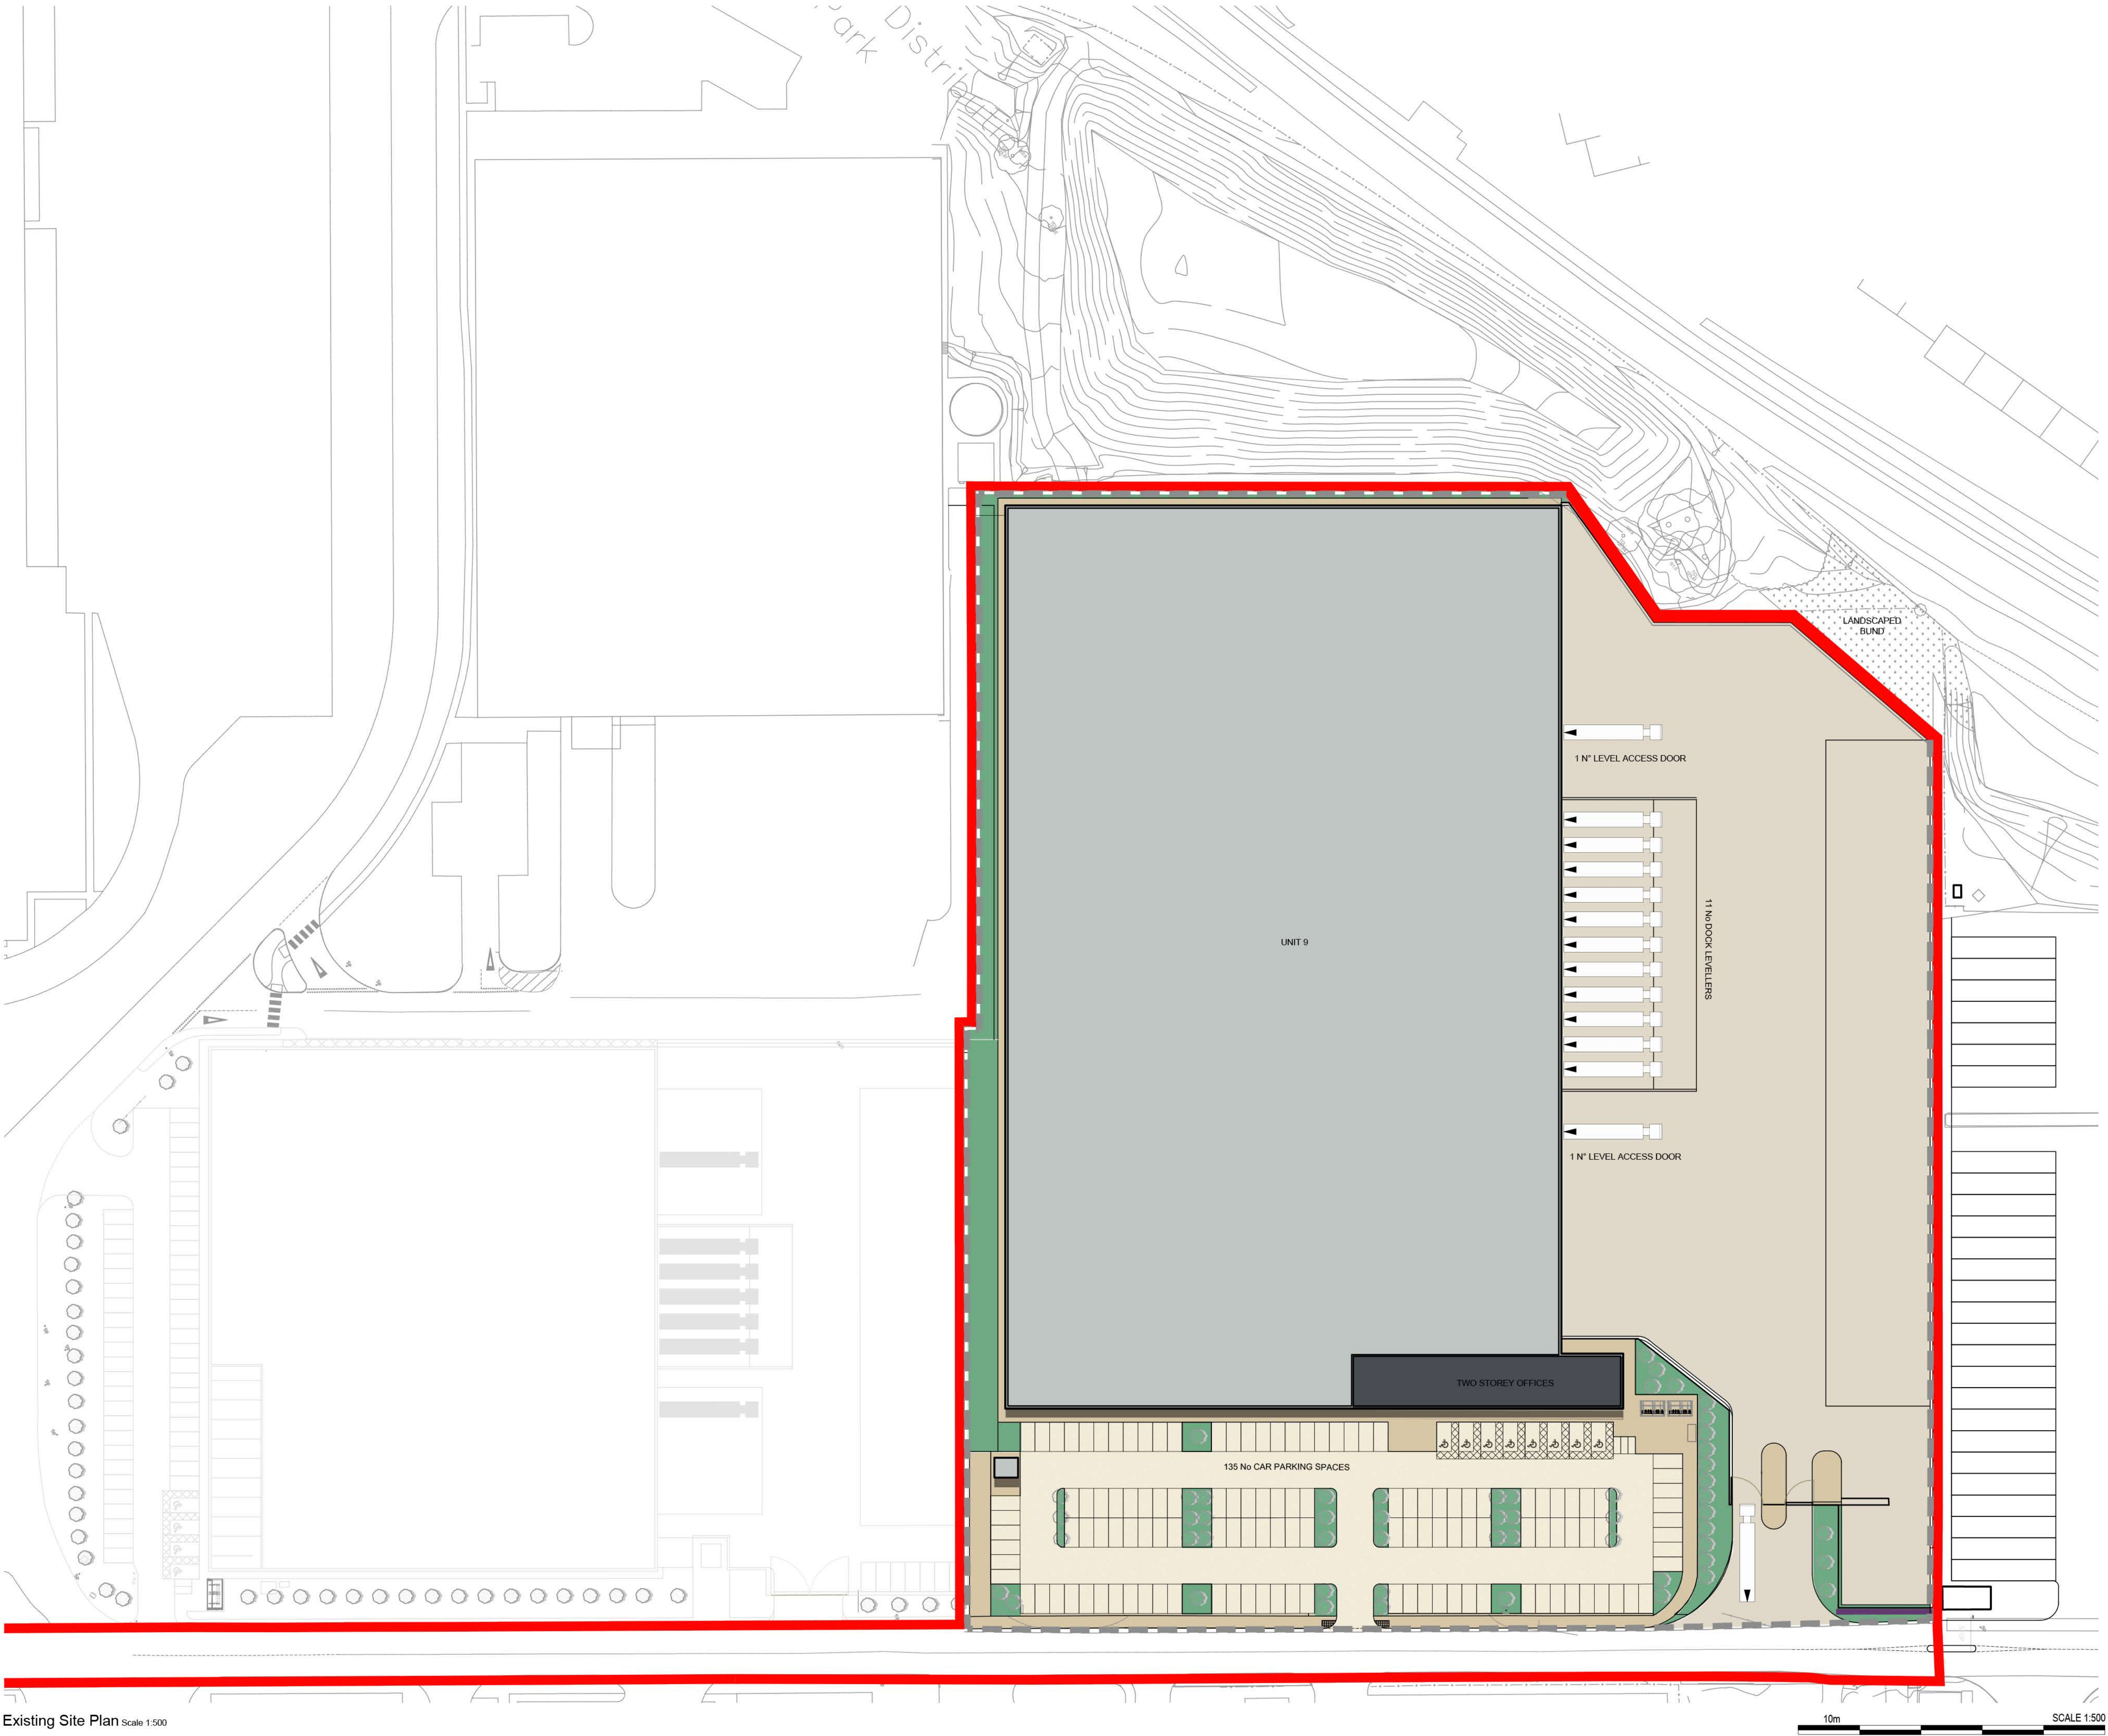

rev	amendments	by	ckd	date
-----	------------	----	-----	------

H2 - Heywood Distribution Park Fit Out

Existing Site Layout

LOD 3	LOI 3
-------	-------



RIBA PoW Stage:	2 - Concept Design
Document Suitability:	S2
Drawn / Checked:	GT / LF
Date:	10.07.24
Scale:	1:500 @ A1
UMC Project Number:	24278
Document Reference:	Drawing no: Revision:
24278 - UMC - SI01 - SI - DR - A	0605 C

PLANNING

THIS DRAWING IS TO BE USED FOR THE STATED PURPOSE ONLY AND SHOULD NOT BE USED FOR ANY OTHER

Existing Site Plan Scale 1:500

10m SCALE 1:500