

TECHNOLOGY CENTRE

CENTRE ANNEX

(Nursery)

El Sub Sta

ROCHDALE

REFECTORY

HENRY WEST BUILDING

KEY :-

2

SIGNAGE LOCATION AND ELEVATION REFERENCE

PLANNING APPLICATION BOUNDARY

COPYRIGHT RESERVE:

This drawing is the property of Seven Architecture and is to be used for the purposes intended only. It is not to be reproduced, stored in a retrieval system, or transmitted in any form or by any means, electronic, mechanical, photocopying, recording, or by any information storage or retrieval system, without the prior written permission of Seven Architecture. The copyright in all designs and drawings are the property of Seven Architecture. Reproduction or use for any purpose other than that authorised by Seven Architecture is prohibited.


GENERAL NOTES:

- For the purposes of construction the drawing must not be scaled and only written or dimensioned measurements should be used.
- All dimensions are in millimetres unless otherwise stated. Drawing error or omissions should be referred to the originator.
- All amendments to be checked on site.
- All structural drawings are to be read in conjunction with the relevant specification and standards.
- All the details and submittal drawings to be read in conjunction with the relevant consultants and subcontractor drawings.

REV.	DESCRIPTION	DATE	DRAWN	CHECK
PO1	PLANNING ISSUE	30/01/24	KJ	AZ

PO1 TITLE AMENDMENT 05/03/24 AZ

DRAWING SCALE: 1:200

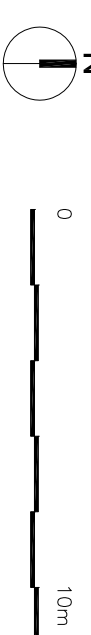

KEY PLAN (NTS):

CLIENT:

Hopwood Hall College

PROJECT TITLE: PROJECT NO: HCS

Campus Signage

DRAWING TITLE:

Existing & Proposed Site Plan

DRAWING NO:

PROJECT	ORIGIN	ZONE	LEVEL	TYPE	ROLE	NO.#	REVISION
HCS	SEV	XX	XX	DR	A	01001	PO2

SUBMITTAL DESCRIPTION
REVISION
PLANNING

seven.

SEVENARCHITECTURE.CO.UK
Studios at:
Unit 13 Wyke Mill, Clarendon House, 51 Bengall St, Manchester, M14 6JF
V Newhall Way, Victoria Avenue, Didsbury, Manchester, M20 2JF
T: 0161 238 5655 F: 0161 238 5657