
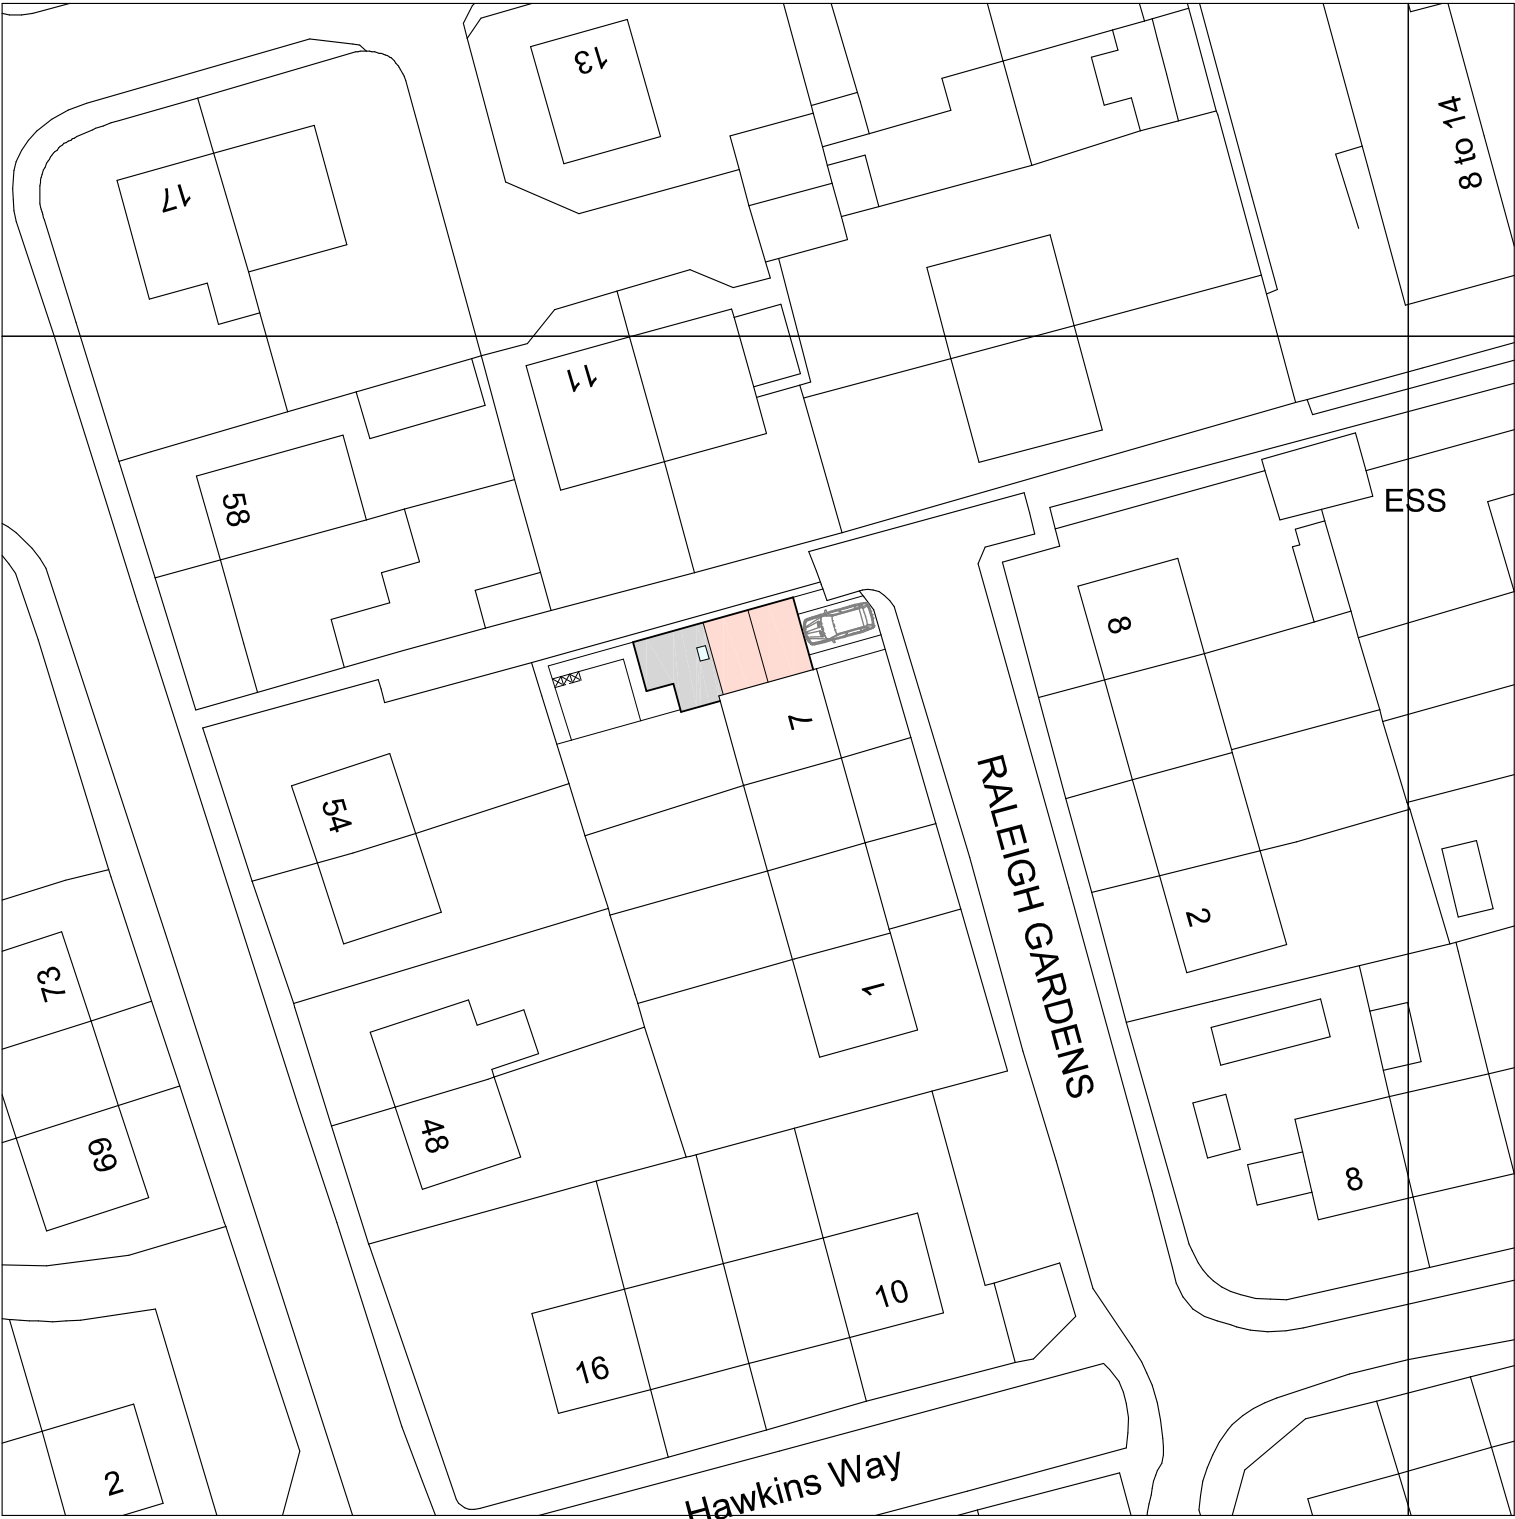


418100

394400


418100

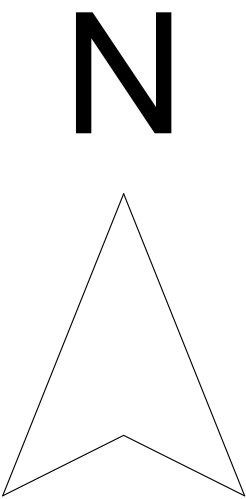

394400

Proposed site plan - 1:500

Dwg No. - 2315.04

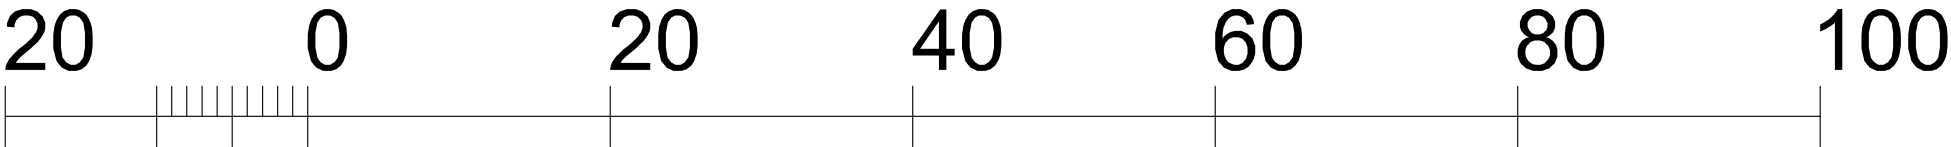

Metres