


16 Garden Way Site Plan

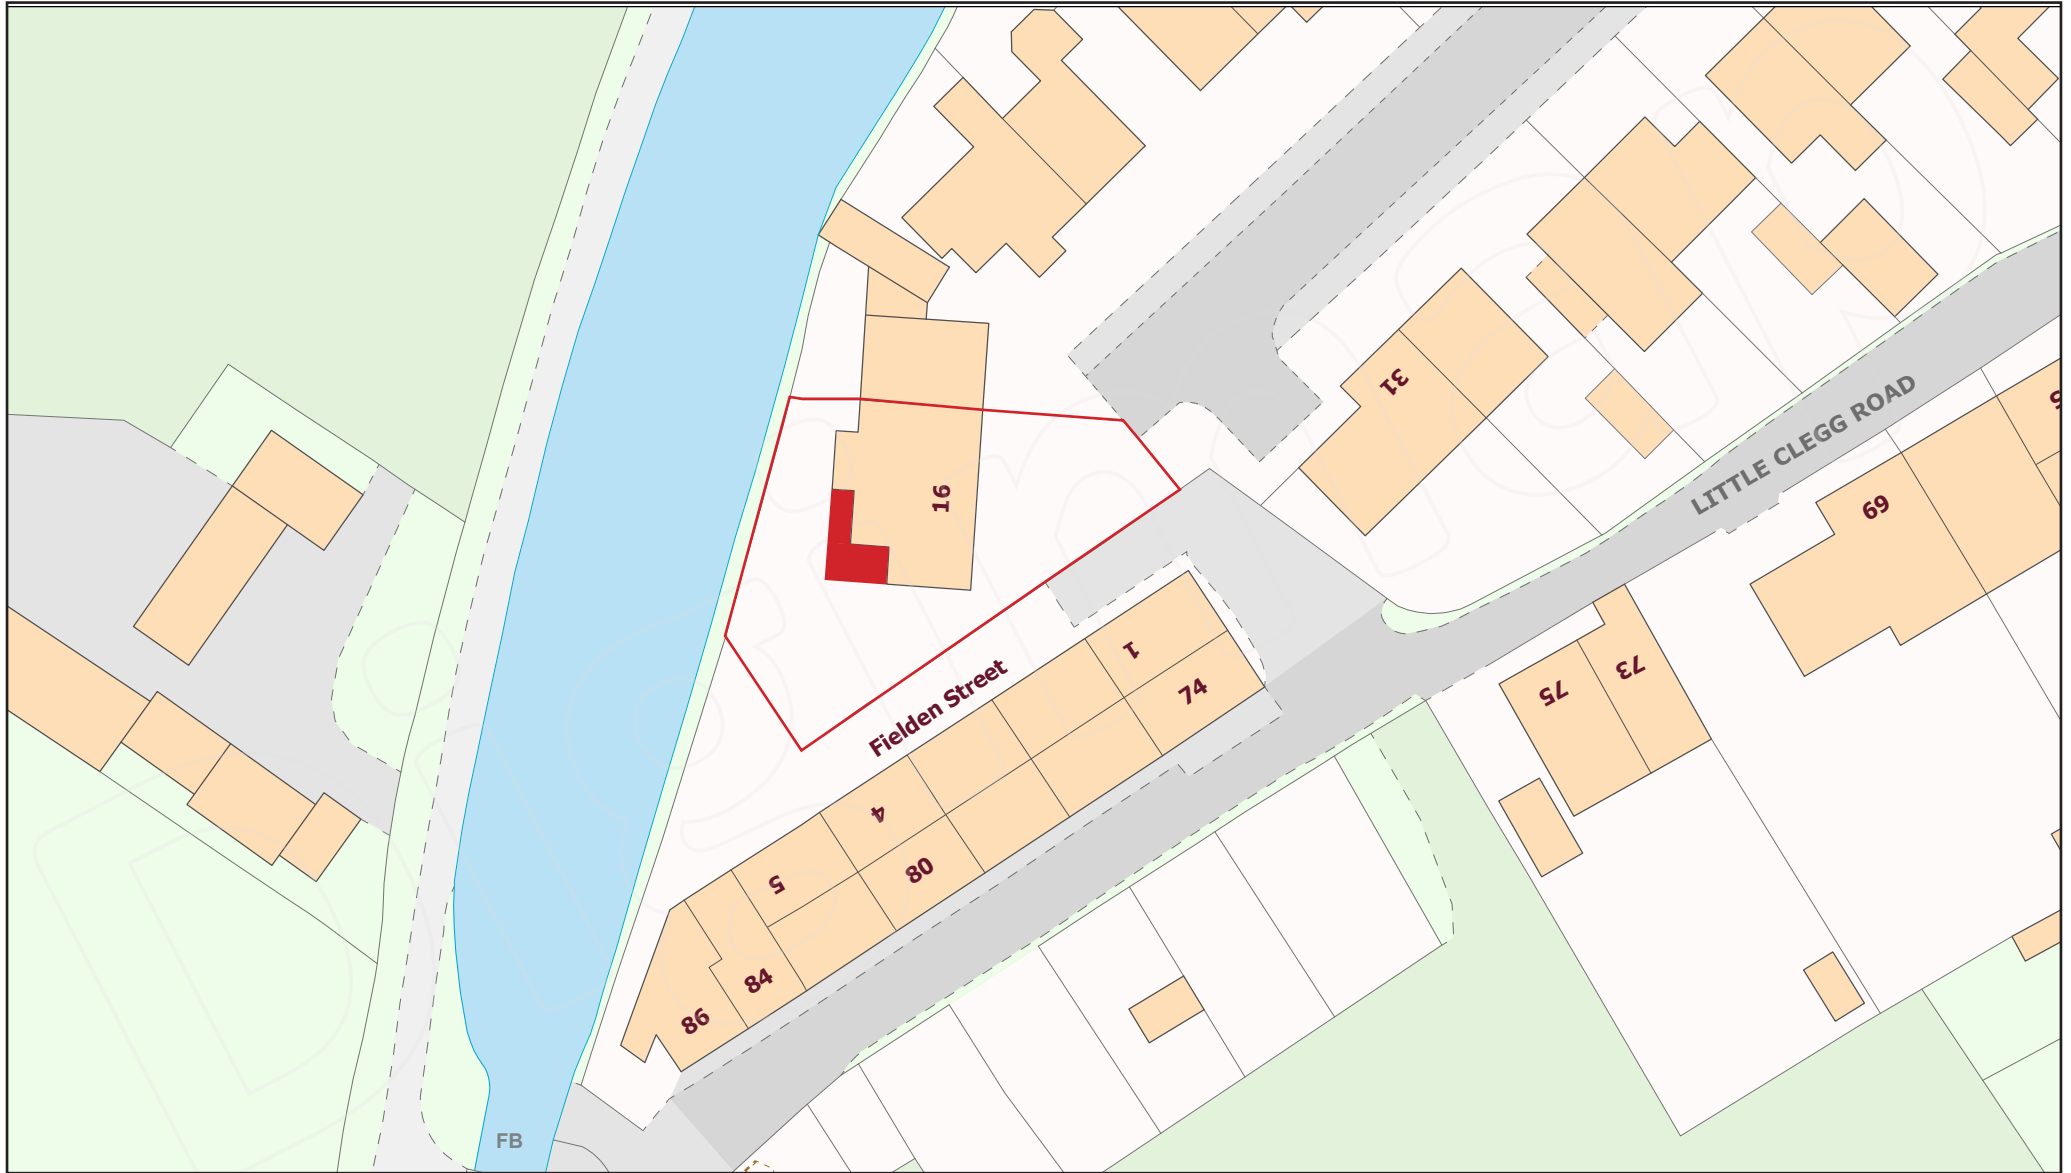

Scale 1:500

