

PROPOSED TOWER HEIGHT
+30m A.G.L.

C/L OF PROPOSED ANTENNAS
+27.3m A.G.L.

C/L OF PROPOSED DISHES
+26.6m A.G.L.

C/L OF PROPOSED ANTENNAS
+22.8m A.G.L.

C/L OF PROPOSED DISHES
+22m A.G.L.

PROPOSED HEADFRAME WITH 12No.
ANTENNAS SHOWN INDICATIVELY

PROPOSED/FUTURE TRANSMISSION
DISHES ON SUPPORT POLES
FIXED TO HEADFRAME – SHOWN
INDICATIVELY

PROPOSED HEADFRAME WITH 12No.
ANTENNAS SHOWN INDICATIVELY

PROPOSED/FUTURE TRANSMISSION
DISHES ON SUPPORT POLES
FIXED TO HEADFRAME – SHOWN
INDICATIVELY

PROPOSED 30m HIGH VALMONT MONOPOLE, ON
A 6.6m x 6.6m (DEPTH TO BE CONFIRMED)
CONCRETE BASE, WITH 2No. HEADFRAMES

PROPOSED 6No. OPERATOR CABINETS TO BE
INSTALLED ON SHARED TOWER BASE.

PROPOSED 2.4m HIGH GALVANISED PALISADE
FENCING C/W 1.0m WIDE ACCESS GATE TO
NORTH SIDE OF COMPOUND (TO ALLOW
SAFE ACCESS) COMPOUND 8m x 8m

EXISTING 1.75m HIGH PALISADE FENCING

PROPOSED 1No. METER CABINET WITHIN
FENCE LINE


TREE HEIGHT
+3.0m A.G.L.

EXISTING ARMCO SAFETY BARRIER

EXISTING 400mm INCLINE FROM ROAD ON
TO GRASS AREA

+0.0m G.L.

PROPOSED SOUTH-EAST ELEVATION
(SCALE 1:125)

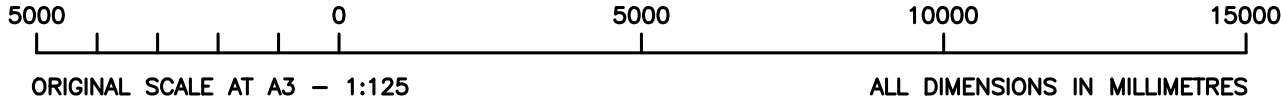

NOTES:

A	INITIAL ISSUE	MRM	JEM	12.12.23
REV.	MODIFICATION	BY	CHK.	DATE



ICON TOWER REFERENCE No.:
GBR-RCH0003

OPERATOR 2 REFERENCE No.:
—

OPERATOR 3 REFERENCE No.:
—

SITE NAME AND ADDRESS:
TETROSYL
MALTINGS LANE
CASTLETON, ROCHDALE,
OL11 3DT

DRAWING TITLE:
PROPOSED SITE ELEVATION

PURPOSE OF ISSUE:
PLANNING

DRAWING NUMBER:
301

SURVEYED BY: JEM	ORIGINAL SIZE: A3	ISSUE: A
DRAWN: MRM	DATE: 12.12.23	CHECKED: JEM
	DATE: 12.12.23	