




Location Plan Legend

- Site boundary
- Any other land under the applicants ownership
- Hatch indicates area of outbuilding to be increased in height (existing footprint to remain the same)

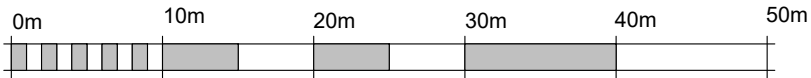

VISUAL SCALE 1:500 @ A3

Notes:

This drawing is copyright. Figured dimensions are to be followed in preference to scaled dimensions and particulars are to be taken from the actual work where possible. Any discrepancy must be reported to the architect immediately and before proceeding. If in doubt, ask.

rev	description	date
Revision Schedule		
Rev No:		
Drawn by: DW		
Project No: DWA-2320		
Project: 4 Norford Way, Rochdale, OL11 5QS		
Drawing Title: Proposed Site Plan		
Drawing No: DWA-2320-PL-05		
Date: 15/03/24	Scale: As indicated	@A3
Client: Dr Sarwar		
Architect: Dan Worden Architecture		
Tel: 07581 584180		
Email: enquiries@danwordenarchitecture.co.uk		
Web: danwordenarchitecture.co.uk		