




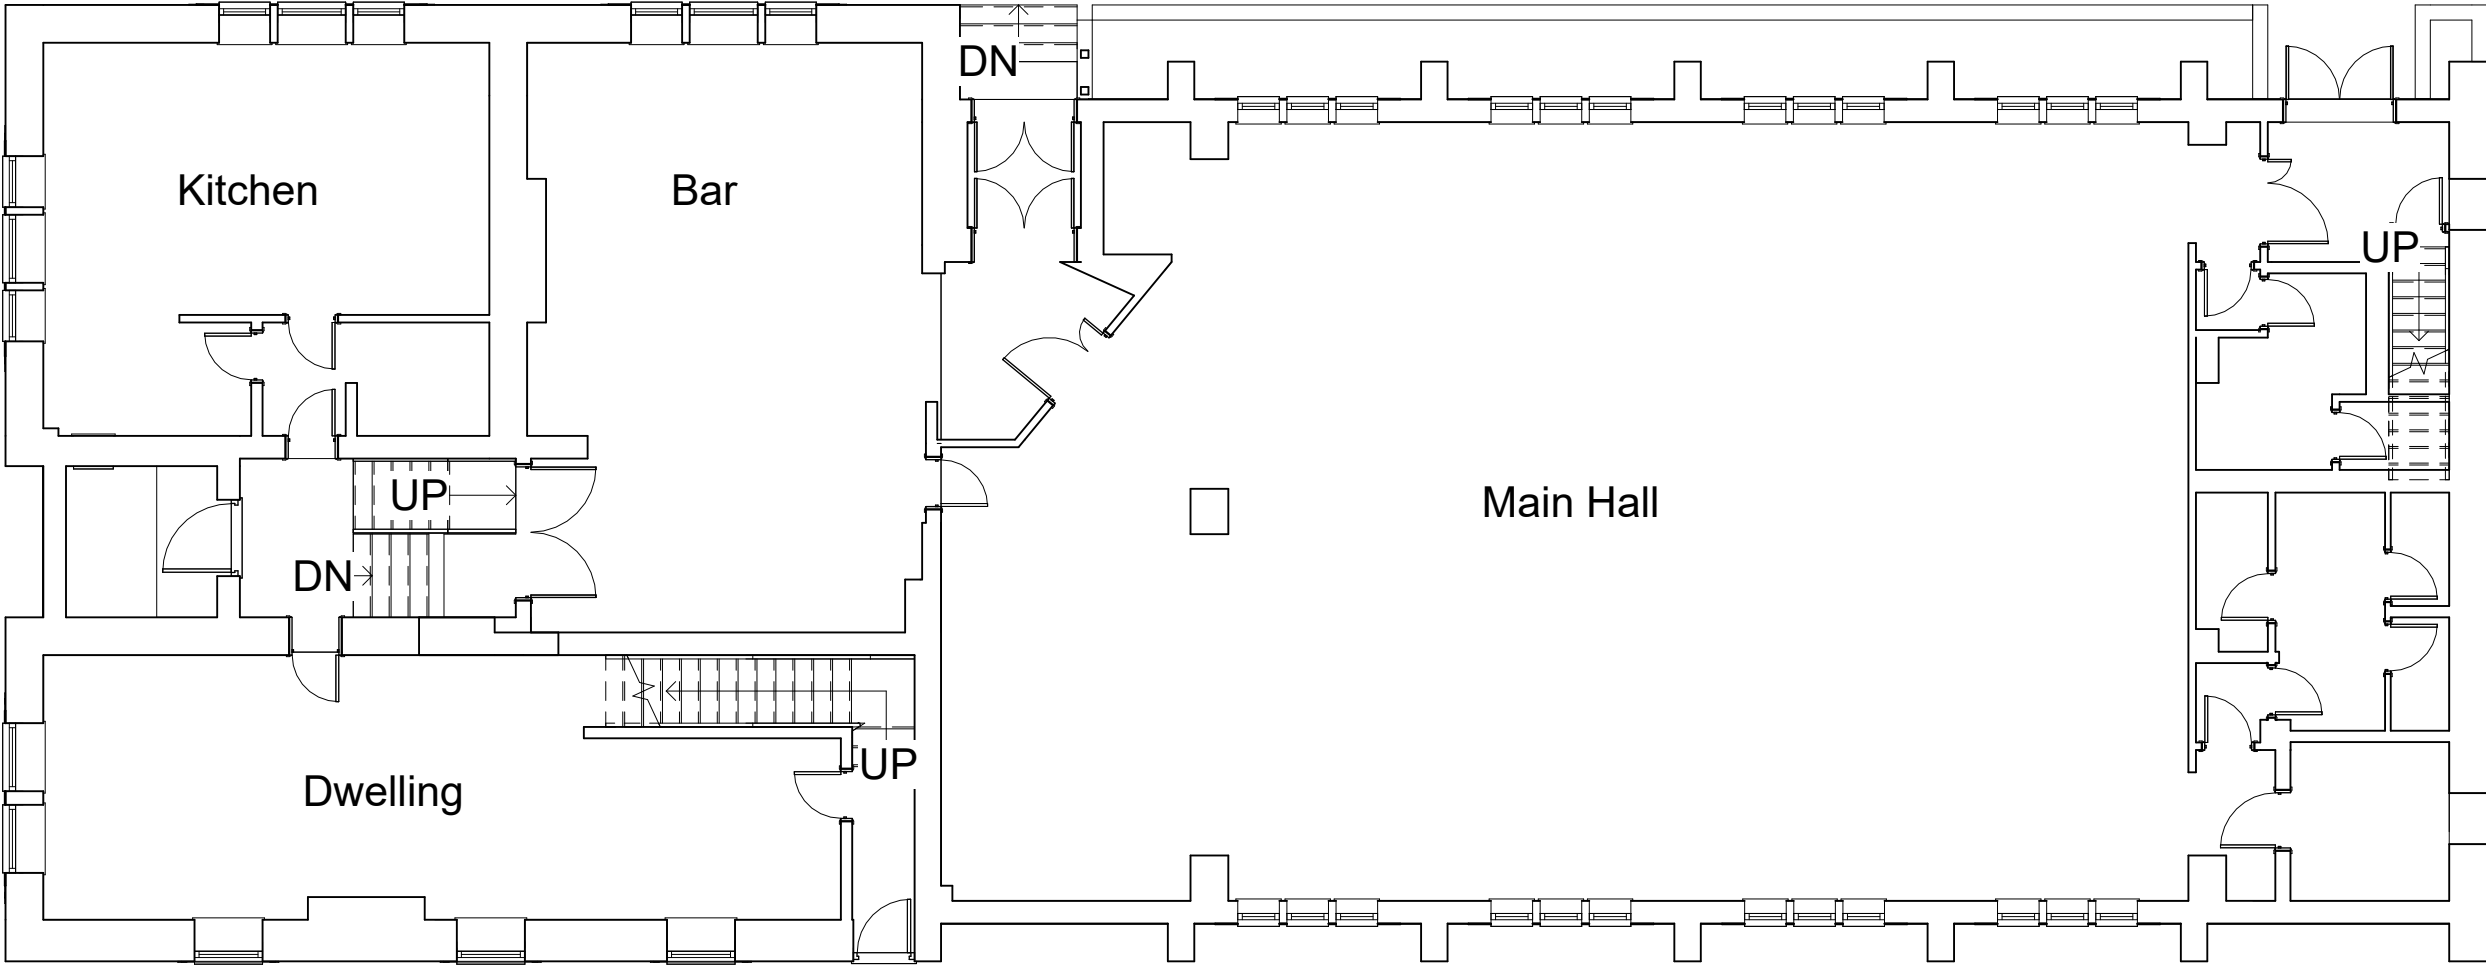

Ground Floor

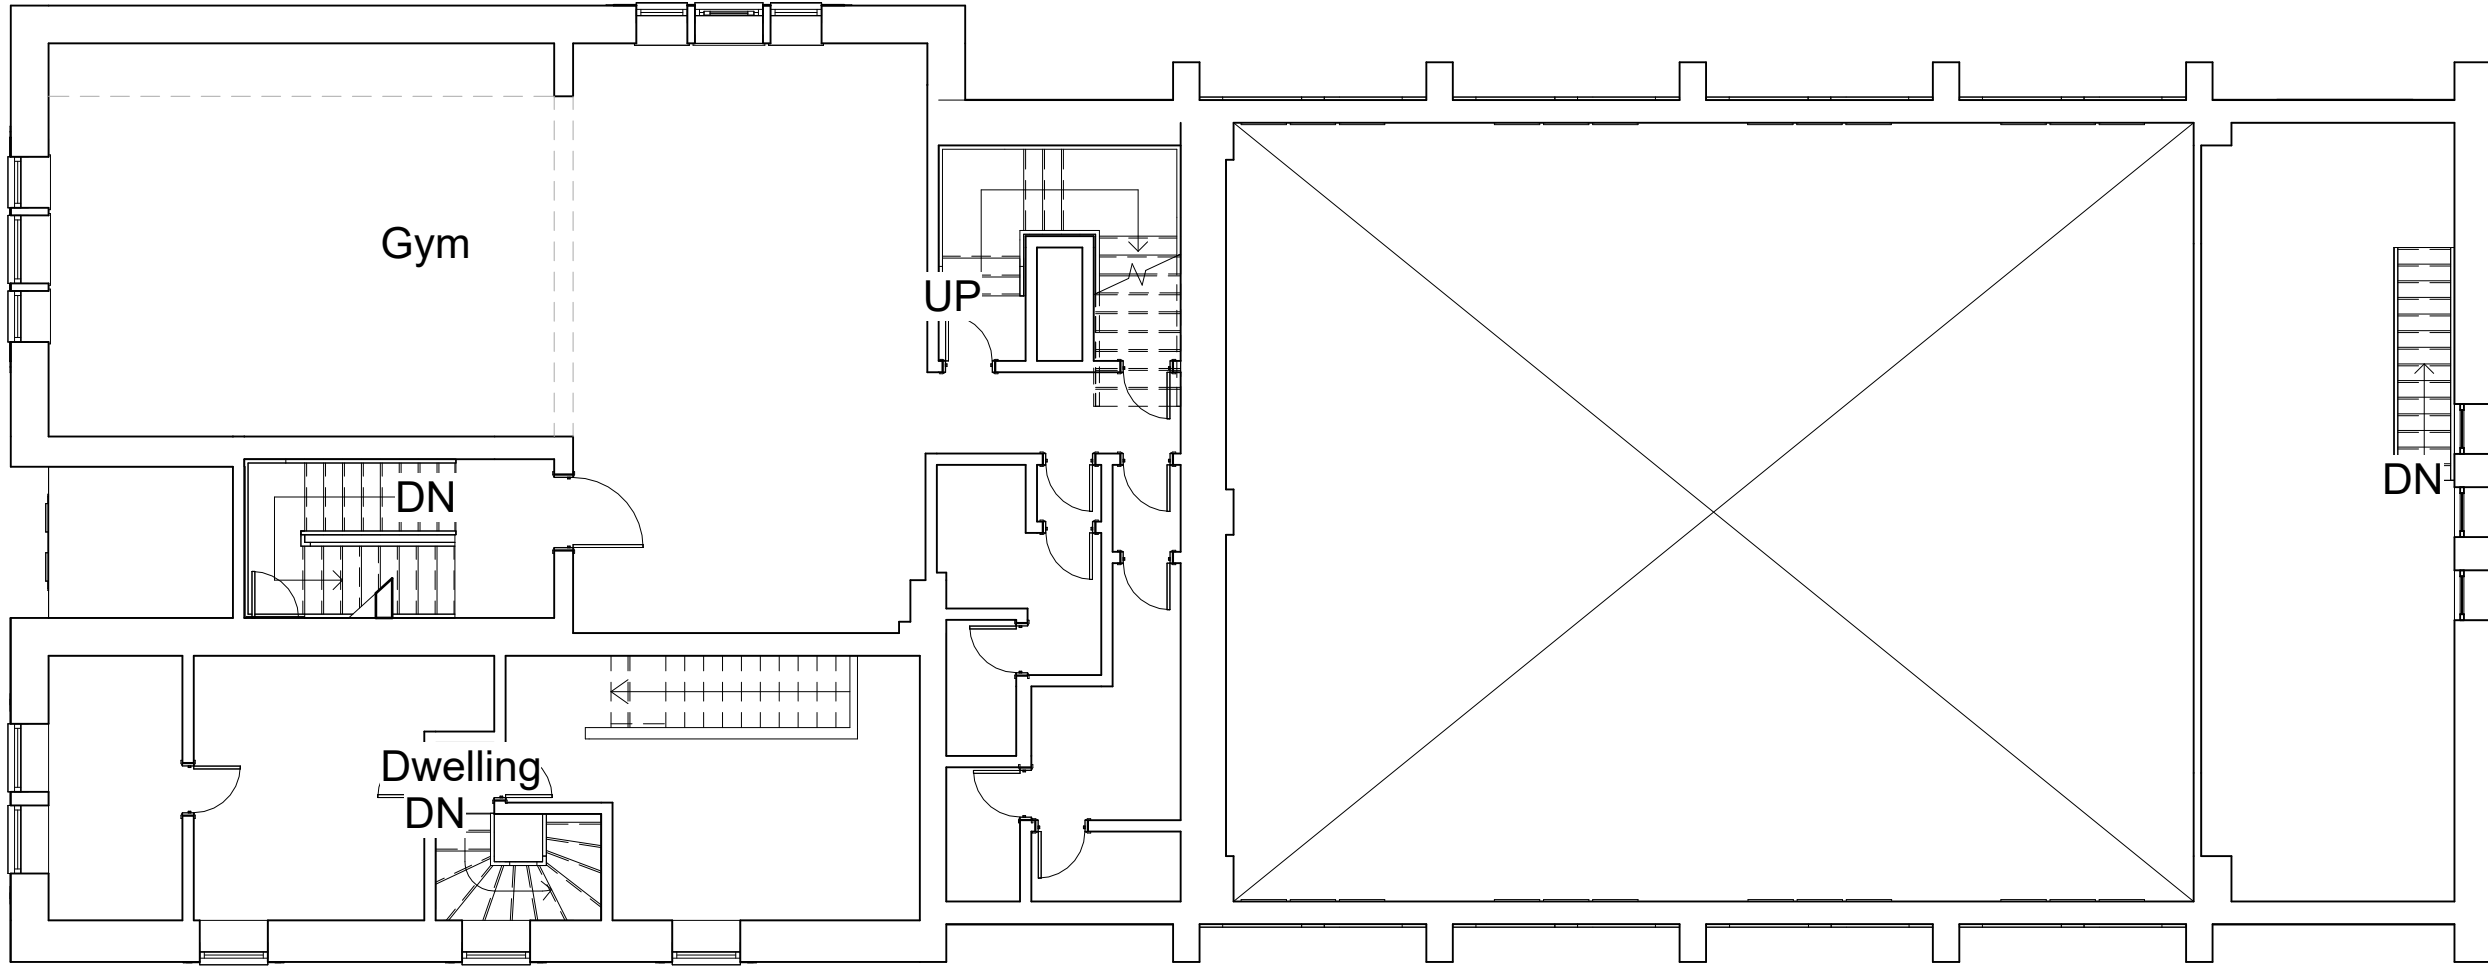

First Floor

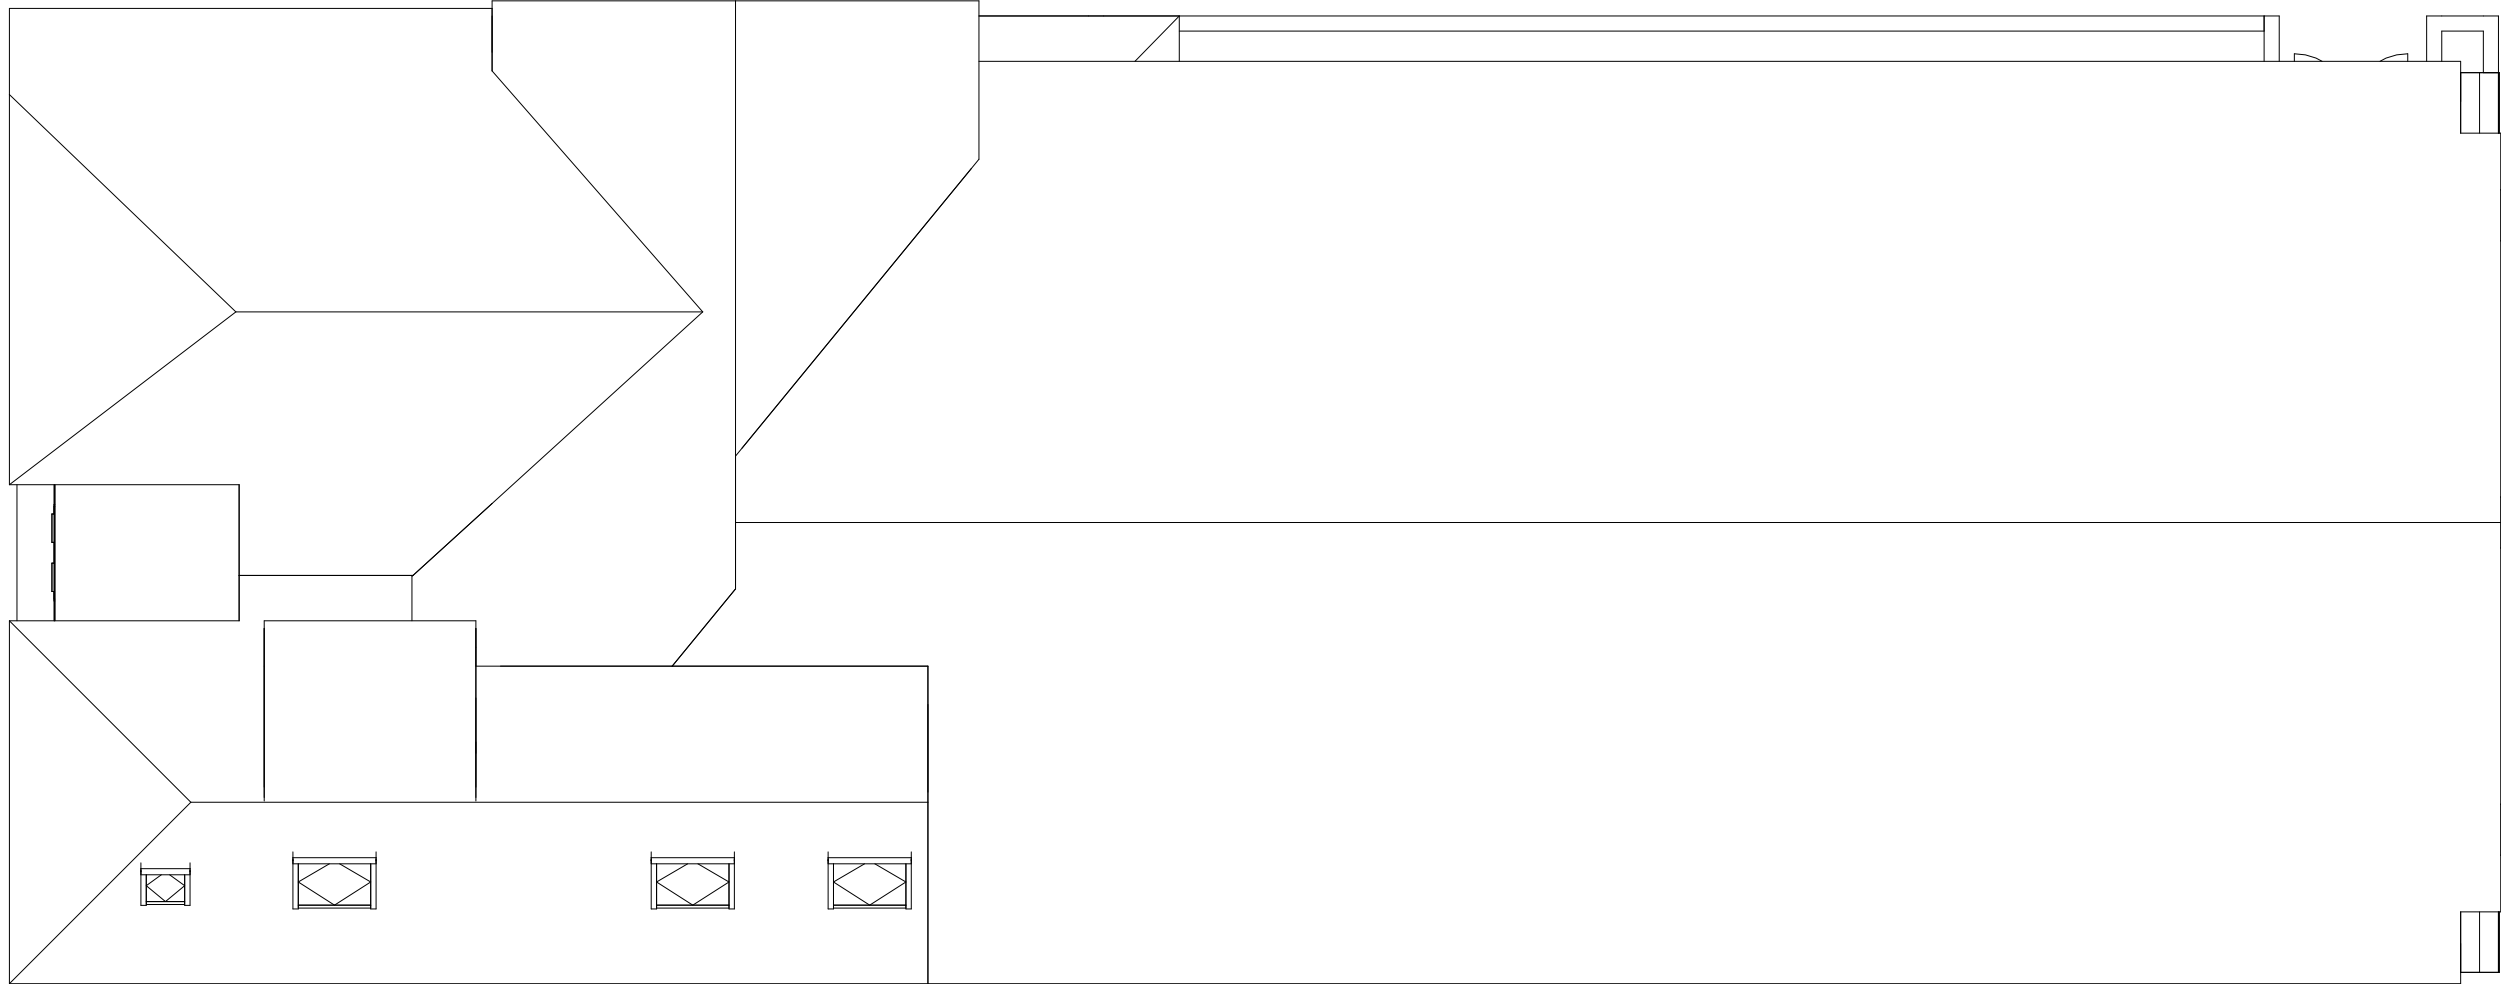

Roof Plan

| Rev | Description | Date | <div><div><div>IMPORTANT NOTE:</div><div>1. ALL DIMENSIONS ARE IN MILLIMETRES.<br/>2. DO NOT SCALE FROM THIS DRAWING.<br/>3. ALL MEASUREMENTS ARE DEEMED TO BE FOR DESIGN PURPOSES ONLY. ANY ANOMOLIES MUST BE REPORTED TO ALL PARTIES PRIOR TO ANY CONSTRUCTION WORKS.<br/>4. THE CONTRACTOR IS TO CHECK AND VERIFY ALL DIMENSIONS ON SITE, PRIOR TO COMMENCEMENT OF CONSTRUCTION WORKS.<br/>5. ALL INFORMATION HEREON IN IS THE COPYRIGHT OF PROQUANT ESTIMATING LTD. COPYING IN FULL OR IN PART IS FORBIDDEN WITHOUT WRITTEN PERMISSION FROM PROQUANT ESTIMATING LTD.</div></div></div> | Notes: | <div><div><div></div><div></div></div><div>HONEYMAN<br/>DEVELOPMENTS</div></div> | <div>Project Address:</div> <div>180 Whitehall Road,<br/>Rochdale,<br/>OL12 0RZ</div> | <div>Client:</div> <div>Mrs D Jackson</div>  |
|-----|-------------|------|---|--------|----------------------------------------------------------------------------------|---------------------------------------------------------------------------------------|----------------------------------------------|
|     |             |      |   |        |                                                                                  | <div>Drawn by:</div> <div>B.Coates</div>                                              |                                              |
|     |             |      |   |        |                                                                                  | <div>Date:</div> <div>26-01-23</div>                                                  |                                              |
|     |             |      |   |        |                                                                                  | <div>Title:</div> <div>Existing Floor Plans &amp; Roof Plan</div>                     | <div>Scale:</div> <div>1:50 1:100 @ A1</div> |
|     |             |      |   |        |                                                                                  |                                                                                       | <div>Drawing Number:</div> <div>57714</div>  |
|     |             |      |   |        |                                                                                  |                                                                                       |                                              |




West



South



East

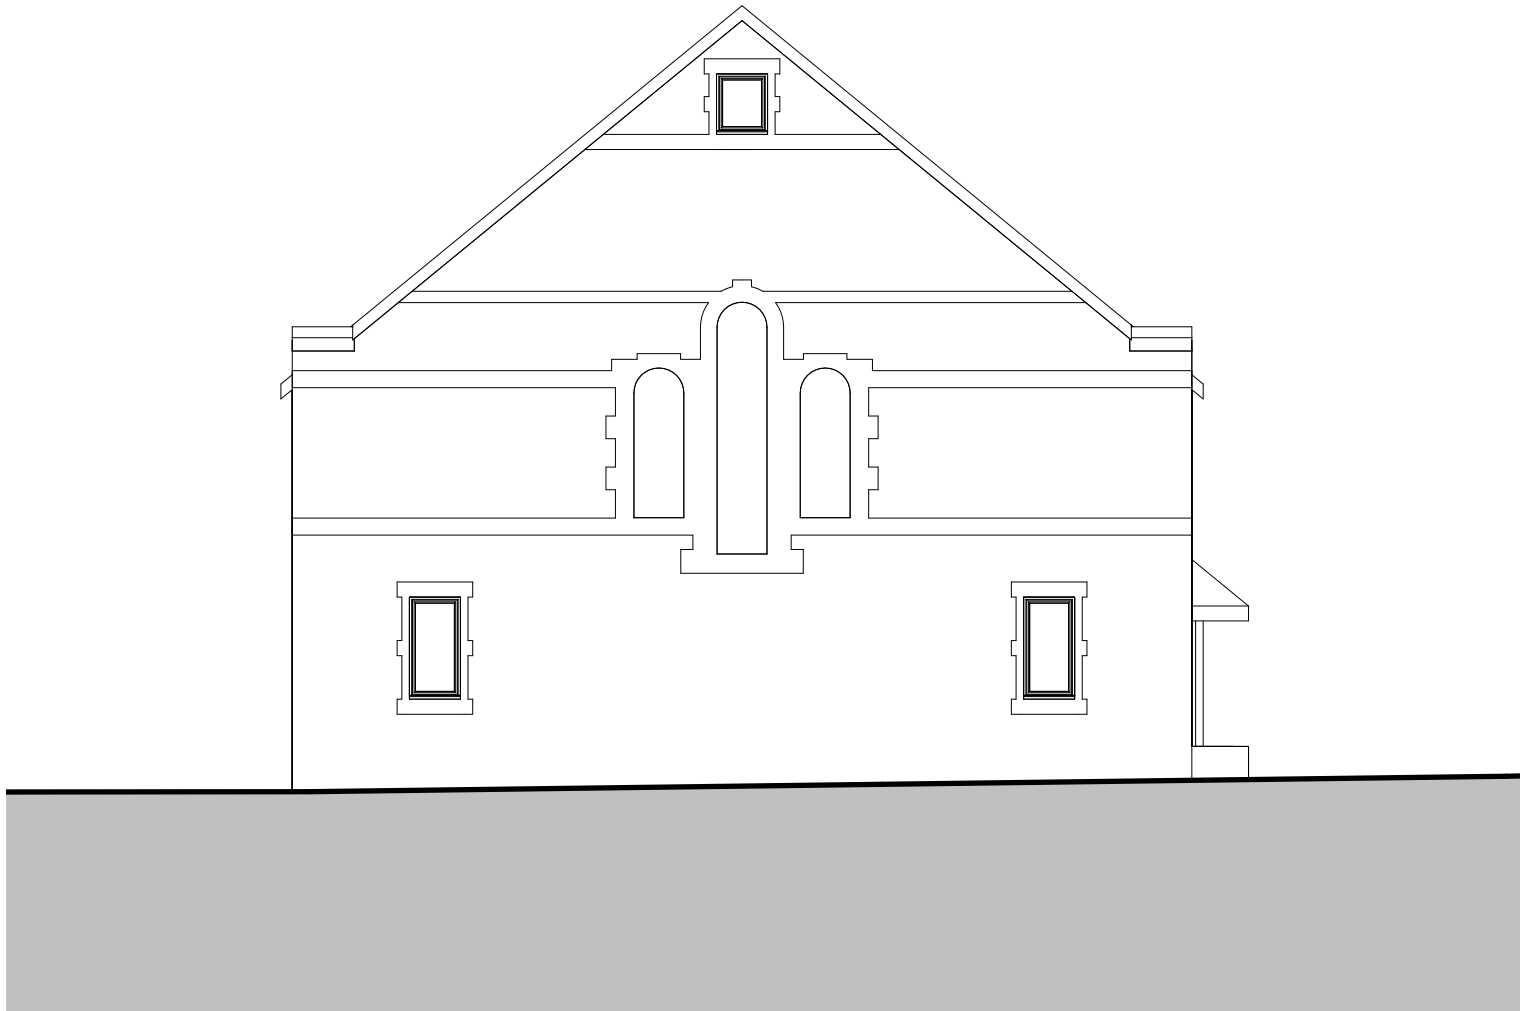

North

| Rev | Description | Date | <div><div><div>IMPORTANT NOTE:</div><div>1. ALL DIMENSIONS ARE IN MILLIMETRES.<br/>2. DO NOT SCALE FROM THIS DRAWING.<br/>3. ALL MEASUREMENTS ARE DEEMED TO BE FOR DESIGN PURPOSES ONLY. ANY ANOMOLIES MUST BE REPORTED TO ALL PARTIES PRIOR TO ANY CONSTRUCTION WORKS.<br/>4. THE CONTRACTOR IS TO CHECK AND VERIFY ALL DIMENSIONS ON SITE, PRIOR TO COMMENCEMENT OF CONSTRUCTION WORKS.<br/>5. ALL INFORMATION HEREON IN IS THE COPYRIGHT OF PROQUANT ESTIMATING LTD. COPYING IN FULL OR IN PART IS FORBIDDEN WITHOUT WRITTEN PERMISSION FROM PROQUANT ESTIMATING LTD.</div></div></div> | Notes: | <div><div><div></div><div>HONEYMAN<br/>DEVELOPMENTS</div></div></div> | Project Address:                             | Client:         |
|-----|-------------|------|---|--------|-----------------------------------------------------------------------|----------------------------------------------|-----------------|
|     |             |      |   |        |                                                                       | 180 Whitehall Road,<br>Rochdale,<br>OL12 0RZ | Mrs D Jackson   |
|     |             |      |   |        |                                                                       |                                              | Drawn by:       |
|     |             |      |   |        |                                                                       |                                              | B.Coates        |
|     |             |      |   |        |                                                                       |                                              | Date:           |
|     |             |      |   |        |                                                                       |                                              | 26-01-23        |
|     |             |      |   |        |                                                                       | Title:                                       | Scale:          |
|     |             |      |   |        |                                                                       | Existing Elevations                          | 1:50 1:100 @ A1 |
|     |             |      |   |        |                                                                       |                                              | Drawing Number: |
|     |             |      |   |        |                                                                       |                                              | 57714           |