


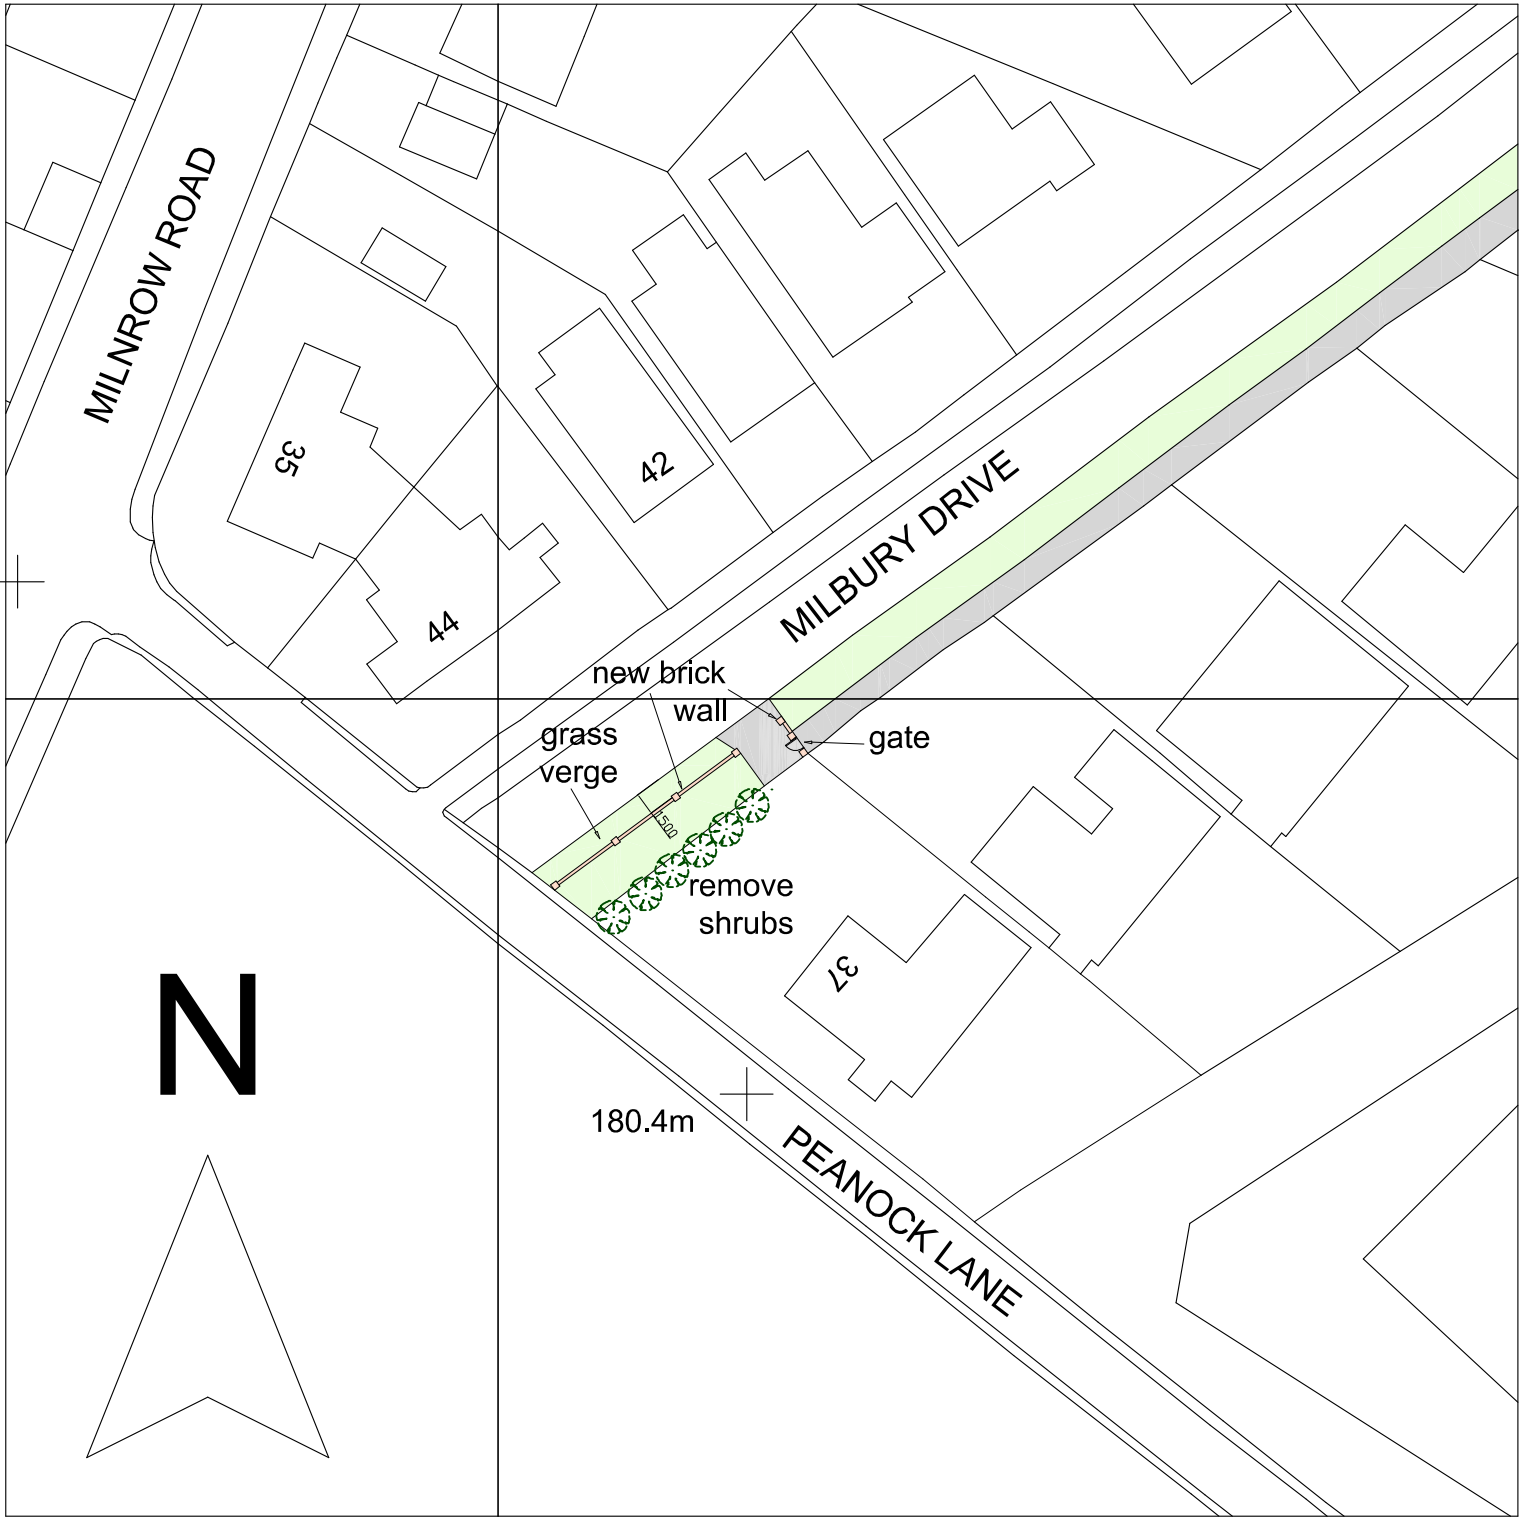

Proposed Site Plan - 1:500

Dwg No. 2330.03

