


DO NOT SCALE OR MEASURE FROM THIS DRAWING.
ALL DIMENSIONS ARE TO BE CHECKED BY SITE MEASUREMENTS
AND ANY DISCREPANCIES TO BE REPORTED IMMEDIATELY TO
JW LEES LTD PROPERTY DEPARTMENT.

THIS DRAWING MUST BE READ IN CONJUNCTION WITH ALL
OTHER JW LEES LTD DRAWINGS, SUBCONTRACTORS AND
OTHER CONSULTANTS DRAWINGS AND TOGETHER WITH ANY
SPECIFICATIONS AND OTHER CONTRACT DOCUMENTS.

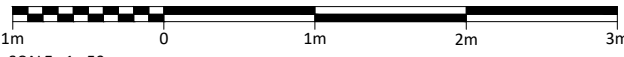

EXISTING SIDE ELEVATION SCALE 1 : 50



EXISTING SIDE ELEVATION SCALE 1 : 50



EXISTING FRONT ELEVATION SCALE 1 : 50

Revisions		
PLANNING APPLICATION		
THE LANCASHIRE FOLD 77 KIRKWAY, ALKRINGTON MIDDLETON, M24 1EP		
GREENGATE BREWERY GRIMSHAW LANE, MIDDLETON, M24 2AX		
JWLEES 		
Drawing EXISTING ELEVATIONS		
Scale Date	1:50 @ A1 Jan 2025	Drawing Number 1324 - 03