


Oldhan Road

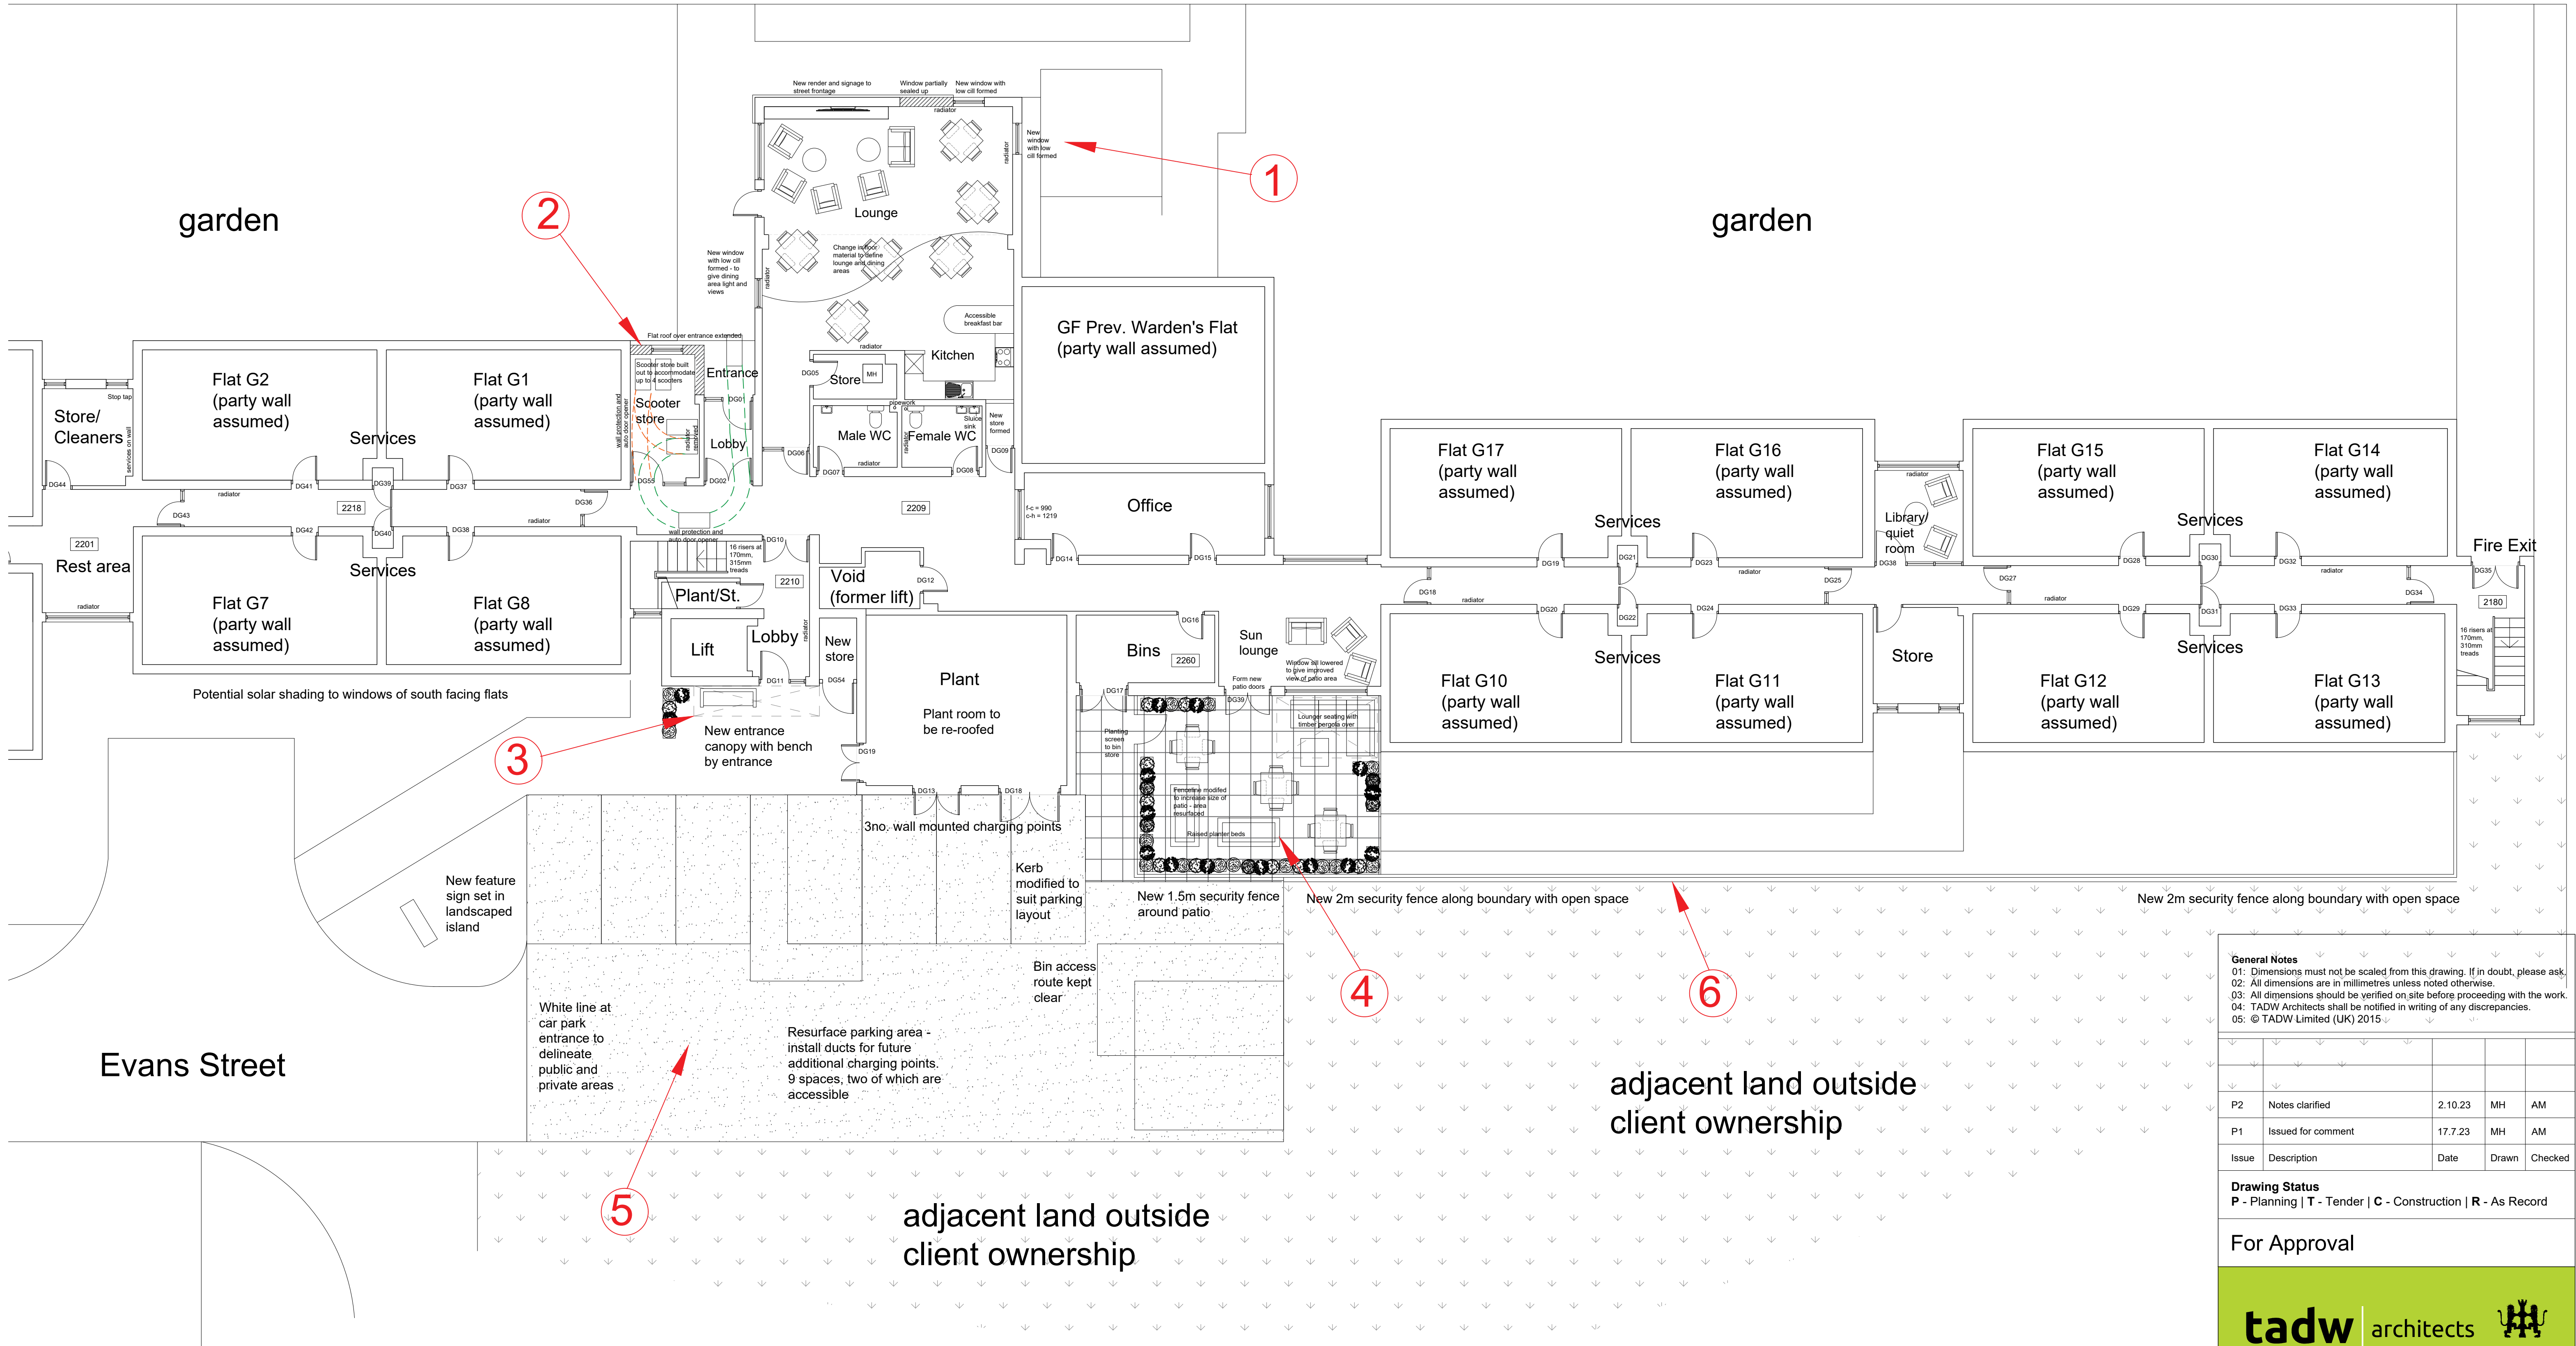

01	Proposed Site Plan (part)
02	Scale 1:100 @ A1

Extent of planning related works

- Window modifications to lounge, with new render and signage (see drawing 5)
- Main entrance extended out to form scooter store (see drawing 5)
- Modifications to rear entrance, including new door canopy (see drawing 6)
- Patio extended and resurfaced, including formation of new door opening (see drawing 6)
- Parking area lined and resurfaced (see drawing 6)
- Installation of new security fence to part perimeter (see drawing 6)

General Notes 01: Dimensions must not be scaled from this drawing. If in doubt, please ask. 02: All dimensions are in millimetres unless noted otherwise. 03: All dimensions should be verified on site before proceeding with the work. 04: TADW Architects shall be notified in writing of any discrepancies. 05: © TADW Limited (UK) 2015.				
P2	Notes clarified	2.10.23	MH	AM
P1	Issued for comment	17.7.23	MH	AM
Issue	Description	Date	Drawn	Checked
Drawing Status P - Planning T - Tender C - Construction R - As Record				
For Approval				
tadw architects 				
Six St. Petersgate Stockport Cheshire SK1 1HD Ph 0161 477 6158 Fx 0161 480 8342 mail@tadw.co.uk www.tadw.co.uk				
Client	Rochdale Boroughwide Housing			
Job	Tonge Court Middleton			
Title	Proposed Site Plan (part)			
Scale	1:100 @ A1			
Note - Prints from PDF files may not be to scale, check accuracy against scale				