


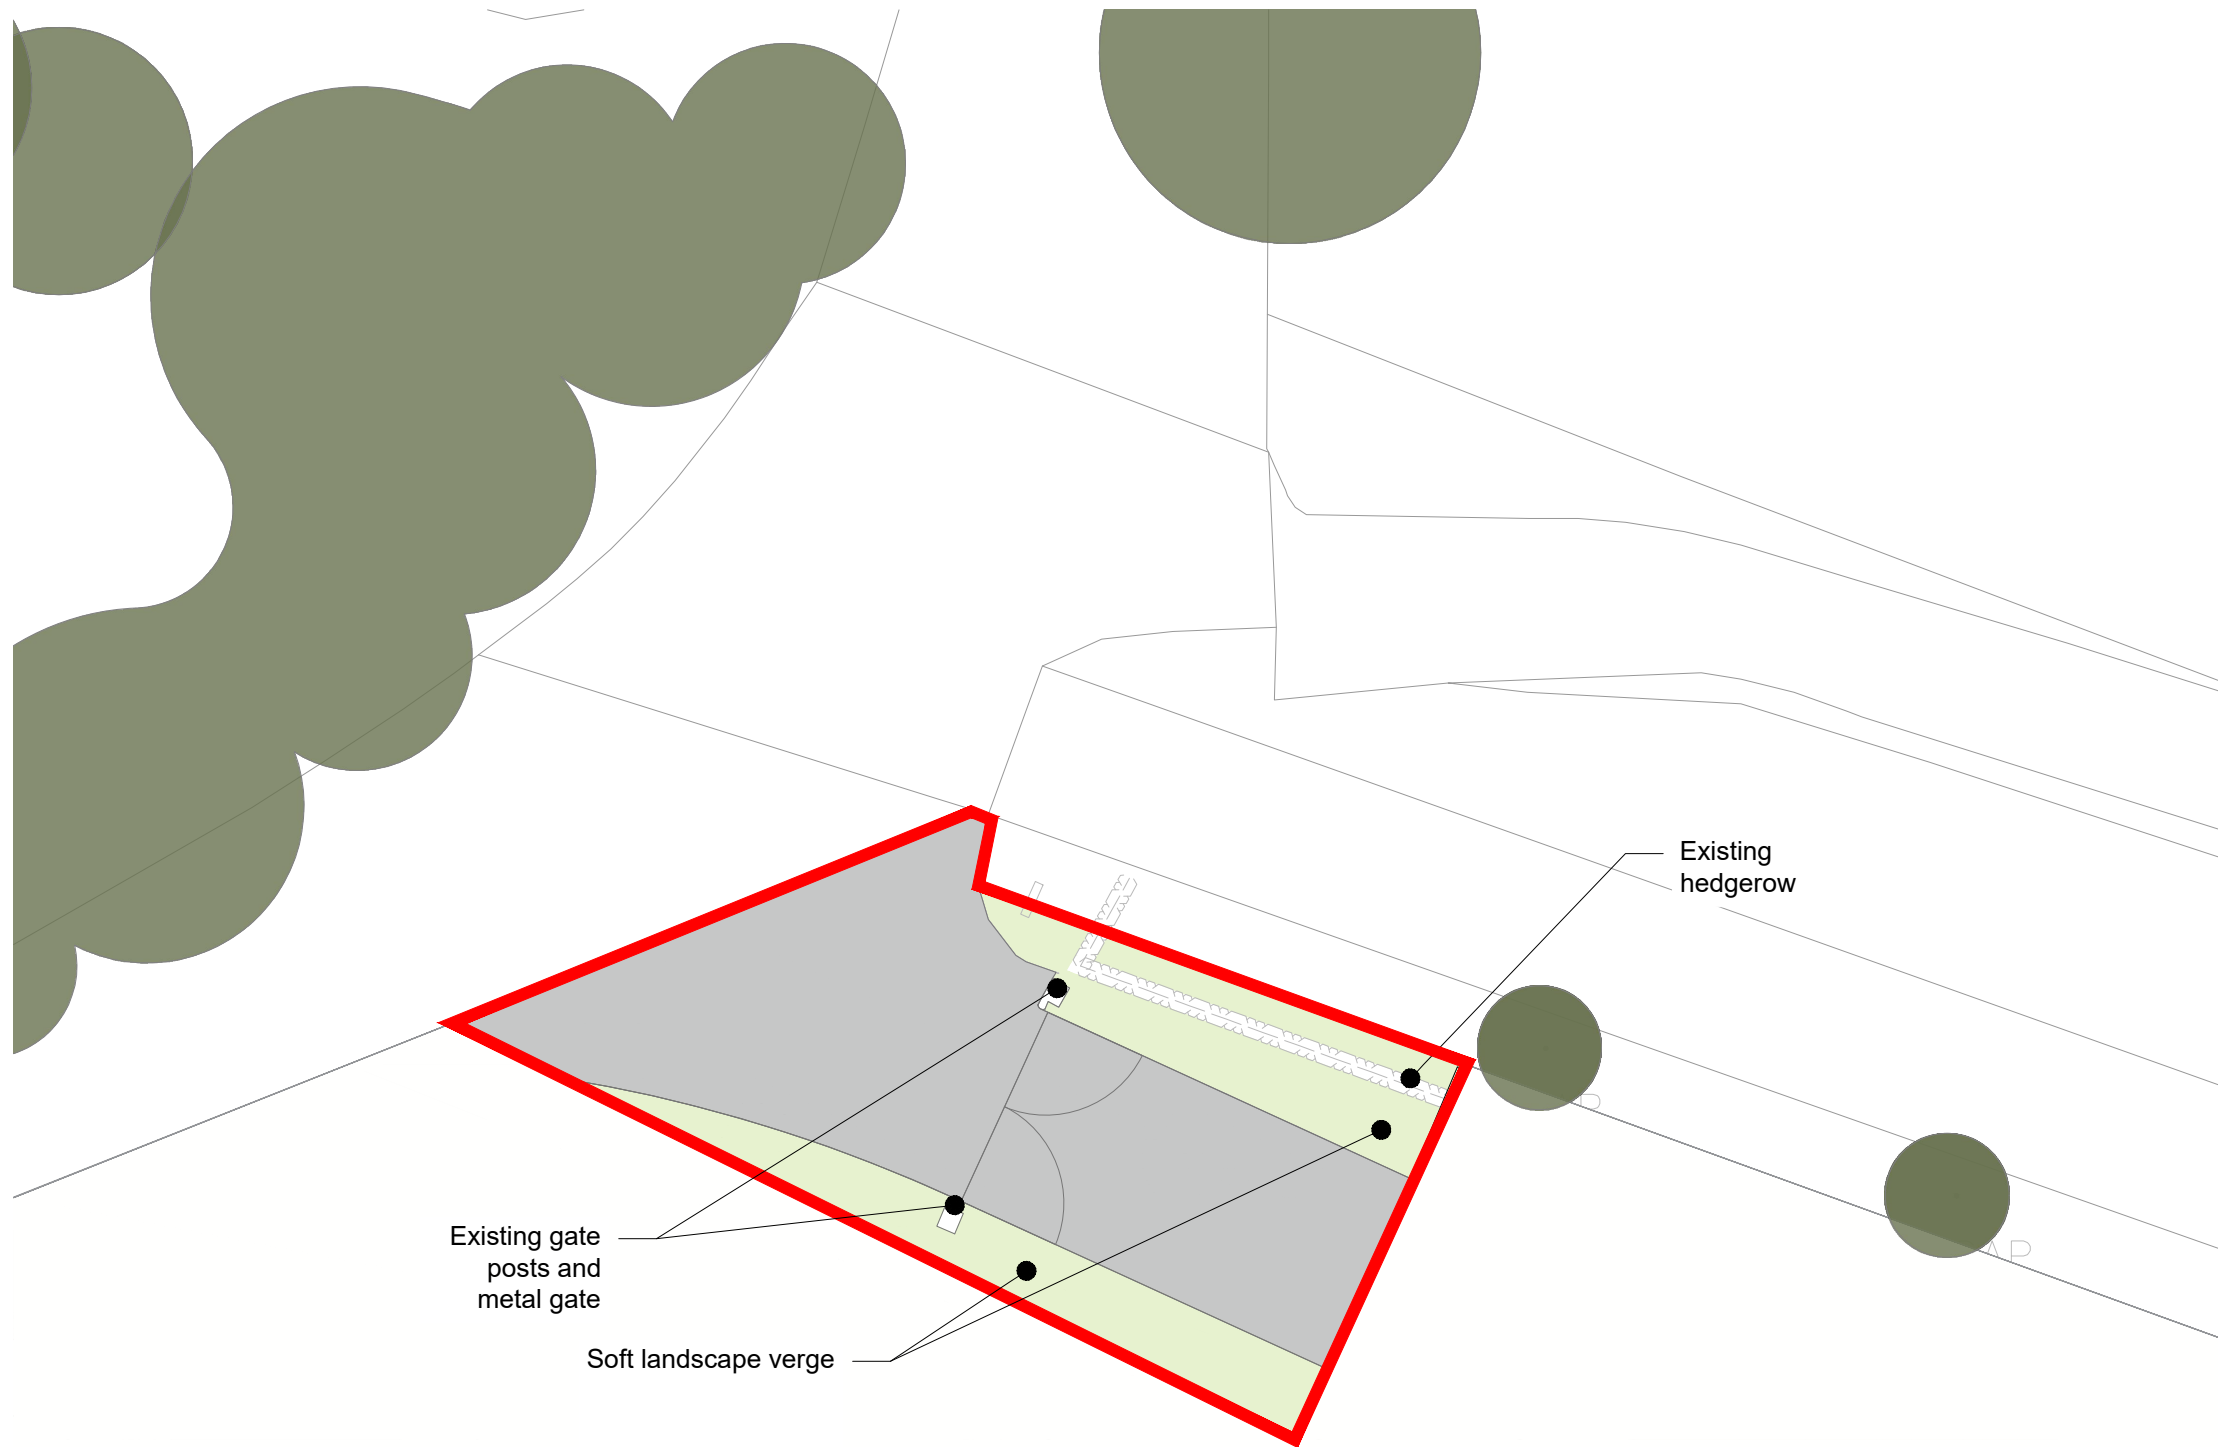

Key

- Red line application boundary
- Existing trees
- Existing site entrance road
- Existing soft landscape verge

Reproduced by permission of Ordnance Survey on behalf of Her Majesty's Stationery Office.
© Crown Copyright and database right 2023. All rights reserved.

Rev	Description	Drawn	Approved	Date

THE ENVIRONMENT PARTNERSHIP

401 Faraday Street, Birchwood Park, Warrington WA3 6GA
Tel 01925 844004 e-mail tep@tep.uk.com www.tep.uk.com

Project
Wildhouse Lane, Milnrow, Rochdale

Title
Existing Site Plan - Substation

Drawing Number
D7849.01.100.005

Drawn	Checked	Approved	Scale	Date
CAH	NKH	NKH	1:200 @ A3	15/12/2023