

1. Wienerberger Roman Grey long format brick


2. Wienerberger Roman Optima (dark grey) long format brick

3. Zinc fascias (flat lock)

4. Charred timber cladding to garage entrance (softer contrast)

5. Simple galvanised steel balustrade

roof profile evokes the undulating the landscape of the Pennine hills and bring a visual dynamic to the interiors

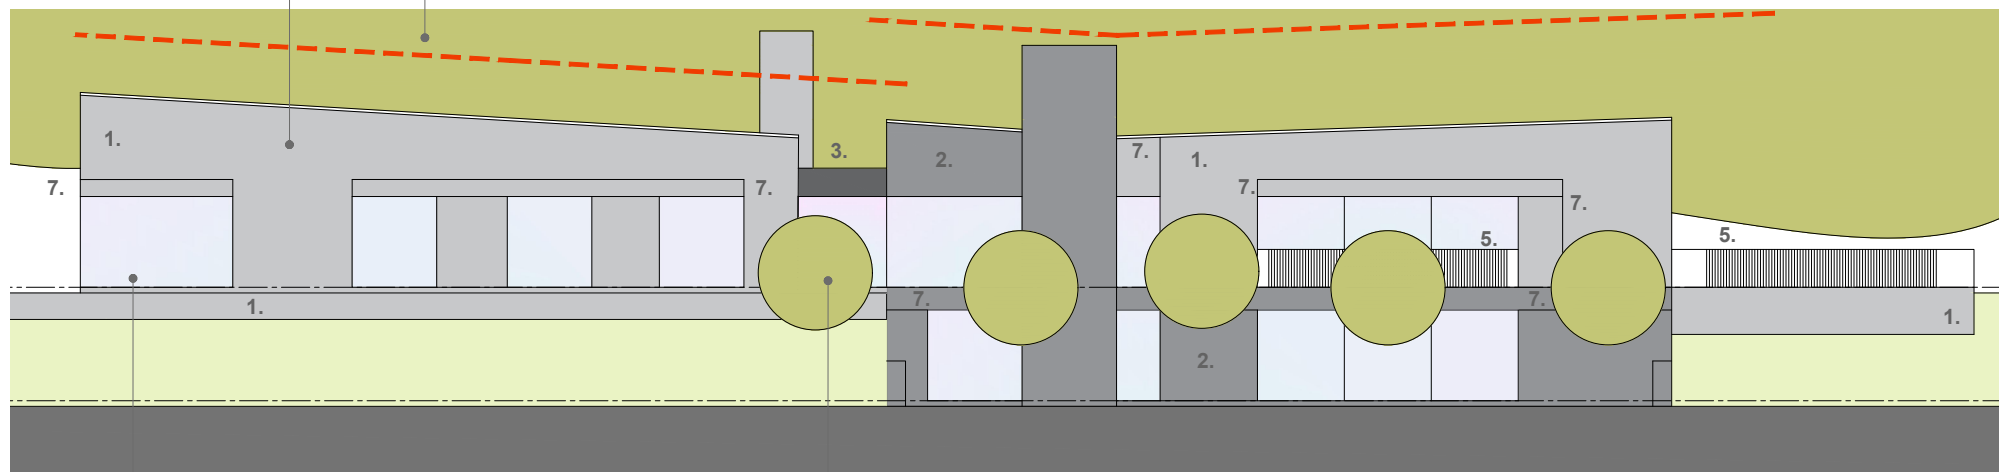

south-east elevation

frame-less glazing with mitered corners


the central link block acts as a visual pivot and the parapet roof to the garage hides the PV panels behind




the use of linear forms (generally single storey) and vertical element seeks to anchor the building within the landscape, falling away naturally with the natural topography of the site.



6. Sedum roof (inset)

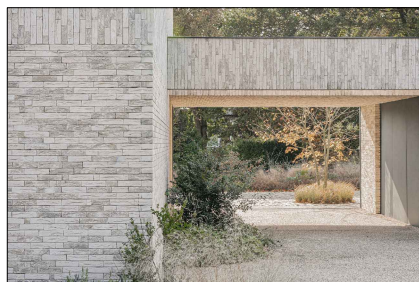

7. Deep soldier course and extended panel detail

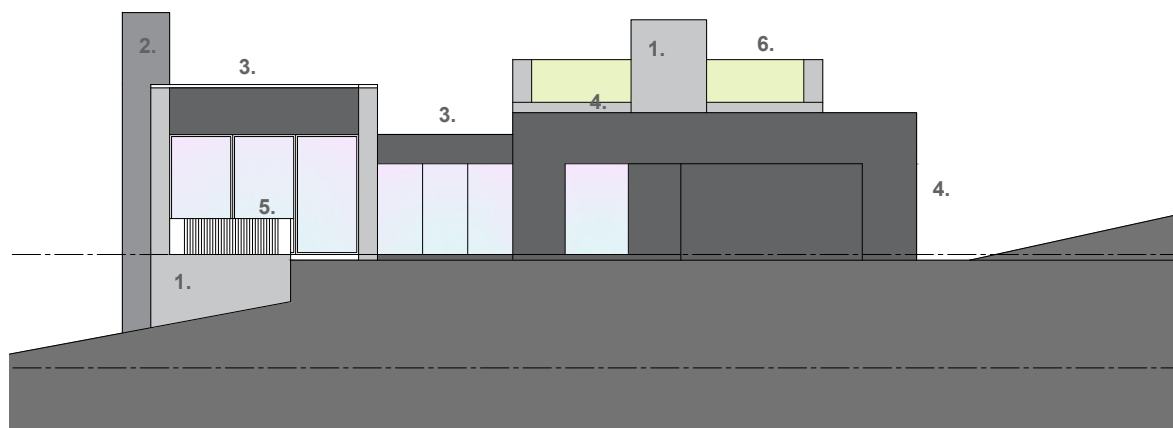

south-west elevation



we prefer a light brickwork option which has a similar appearance to render, without the poor weathering issues, and provides some texture

Martin Muldowney  
The Edge House  
Blackstone Edge Old Road  
Littleborough  
Rochdale

Concept-Form and Materials

work to figured dimensions

© CJ Partnership owns the copyright of this design / drawing which must not be reproduced in whole or in part without the written permission of CJ Partnership

contract no

3588

drawn by  
PDC

drawing no

24

date  
August 2024

revision

scale @ A3  
1:200

planning

Revisions:  
A.

Blue Pit Mill Queensway  
Castleton Rochdale OL11 2PG

+44 (0)1706 631347  
info@cjpartnership.com  
www.cjpartnership.com

CJ PARTNERSHIP  
ENVIRONMENTAL ARCHITECTS

