


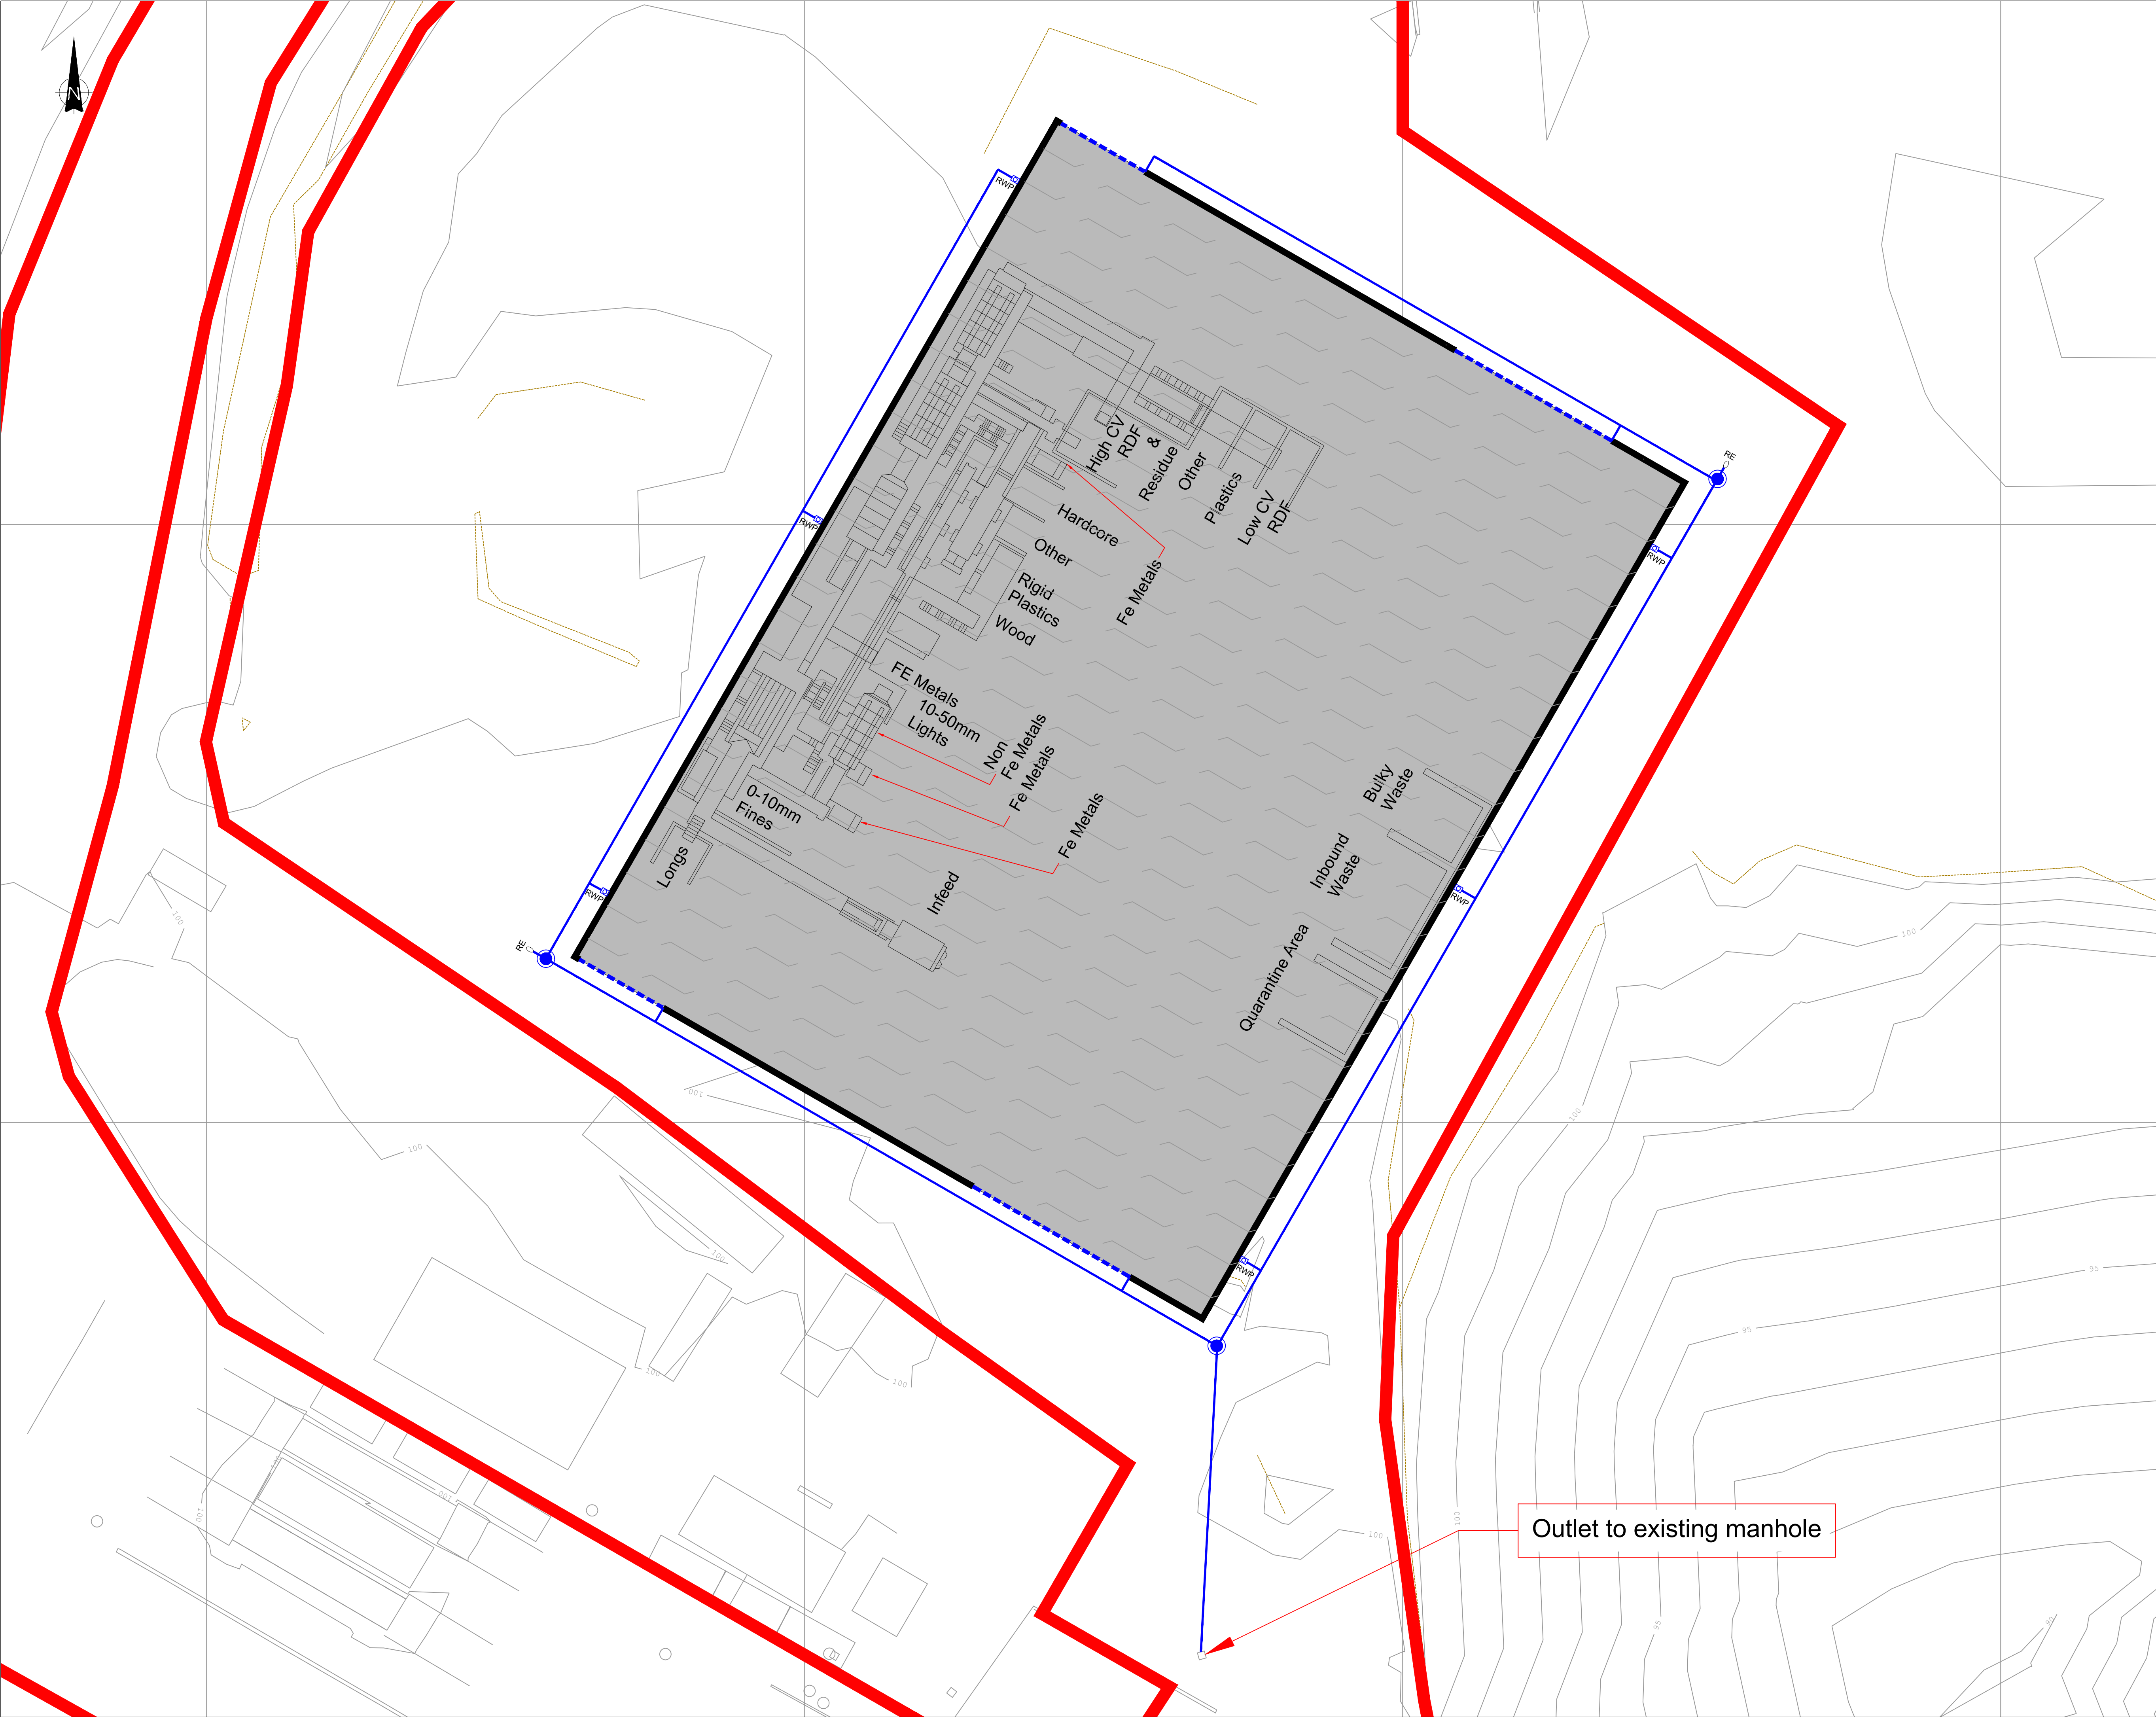

- Notes
1. Survey information provided by Valencia Waste Management Ltd
 2. All dimensions in Metres and all levels in metres Above Ordnance Datum Newlyn.
 3. Do not scale from this drawing.
 4. Any anomalies on this drawing should be brought to the attention of Egniol Consulting Ltd.
 5. Key.

- Land under the control of the Applicant
- Application Site
- MRF Building.
- Rainwater Pipe.
- ACO Drain Pipe
- SW Drainage Pipe
- SW Manhole
- Rodding Eye

C	Updated Building Location	LE	GR	GR	12.09.24
B	Updated Drainage Layout	LE	GR	GR	20.05.24
A	Issued as Final	LE	GR	GR	12.07.23
Rev	Modification	By	Chk	App	Date



Egniol Consulting Limited
Unit 7, Llys Onnen, Ffordd y Llyn
Parc Menai, Bangor,
LL57 4DF
Telephone: 01248 355996
Email: info@egniol.com

Valencia Waste
Management Ltd

Pilsworth Landfill Site

Drainage Outline Plan

Drawn by	Checked by	Approved by
LE	GOJR	RK
Date	Date	Date
16.05.2023	16.05.2023	18.08.2023
Status	Scale @ A1	
Final	1:250	

Drawing Number	Revision
ECL.9595.D01.005	C