



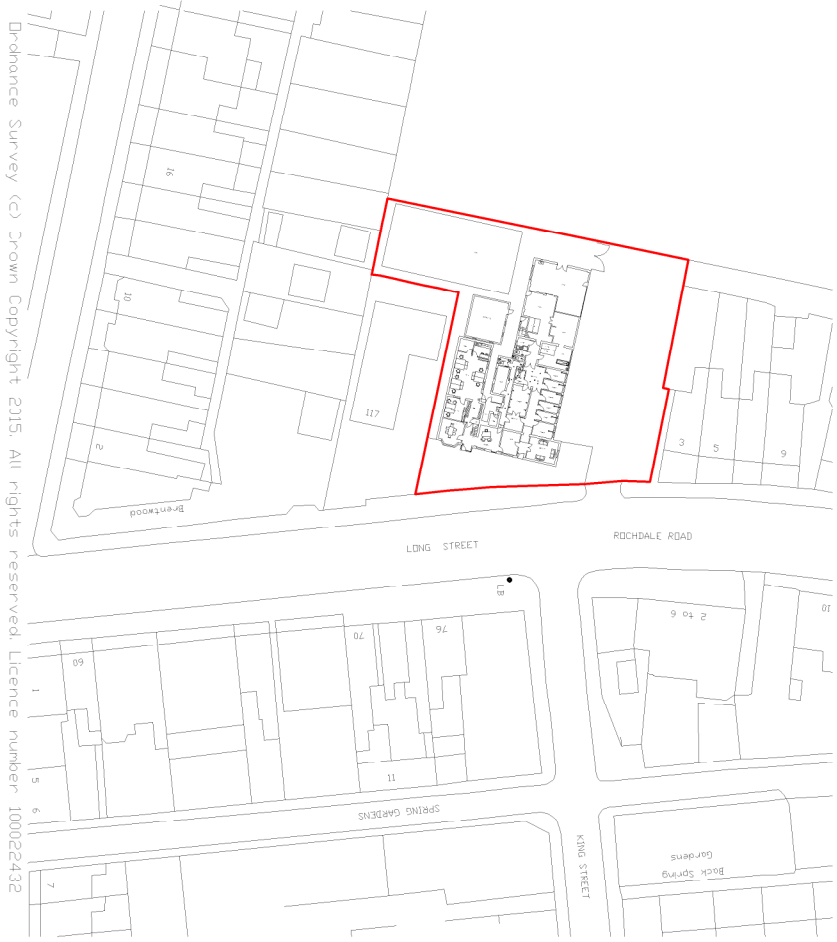


Drainage Survey (C) Crown Copyright 2015. All rights reserved. Licence number: 100024222


Location Plan Scale 1:1250

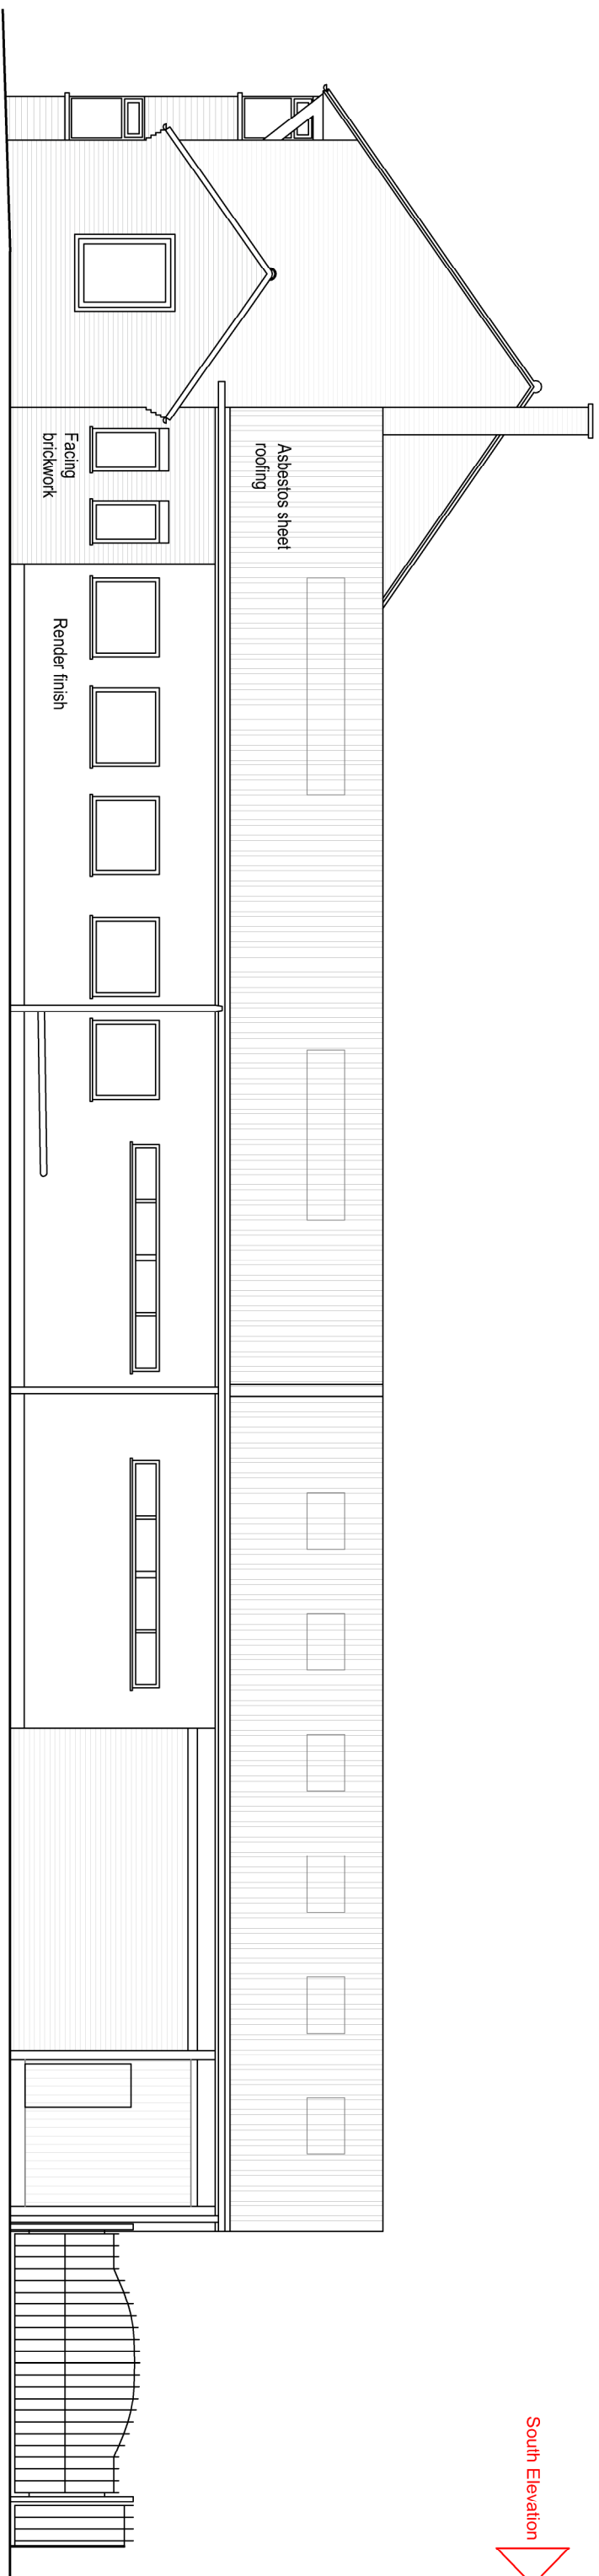


Existing North Elevation Scale 1:100

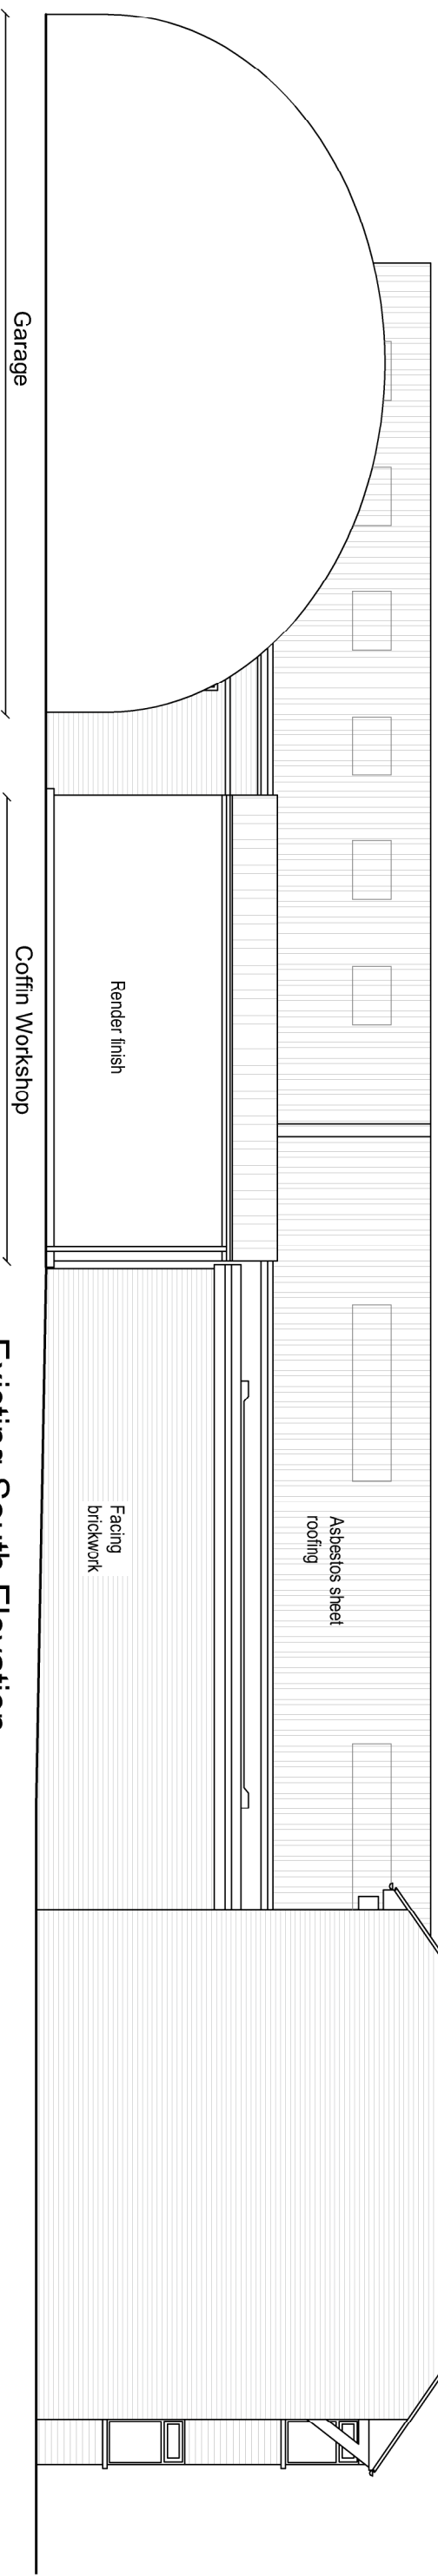


Existing South Elevation Scale 1:100

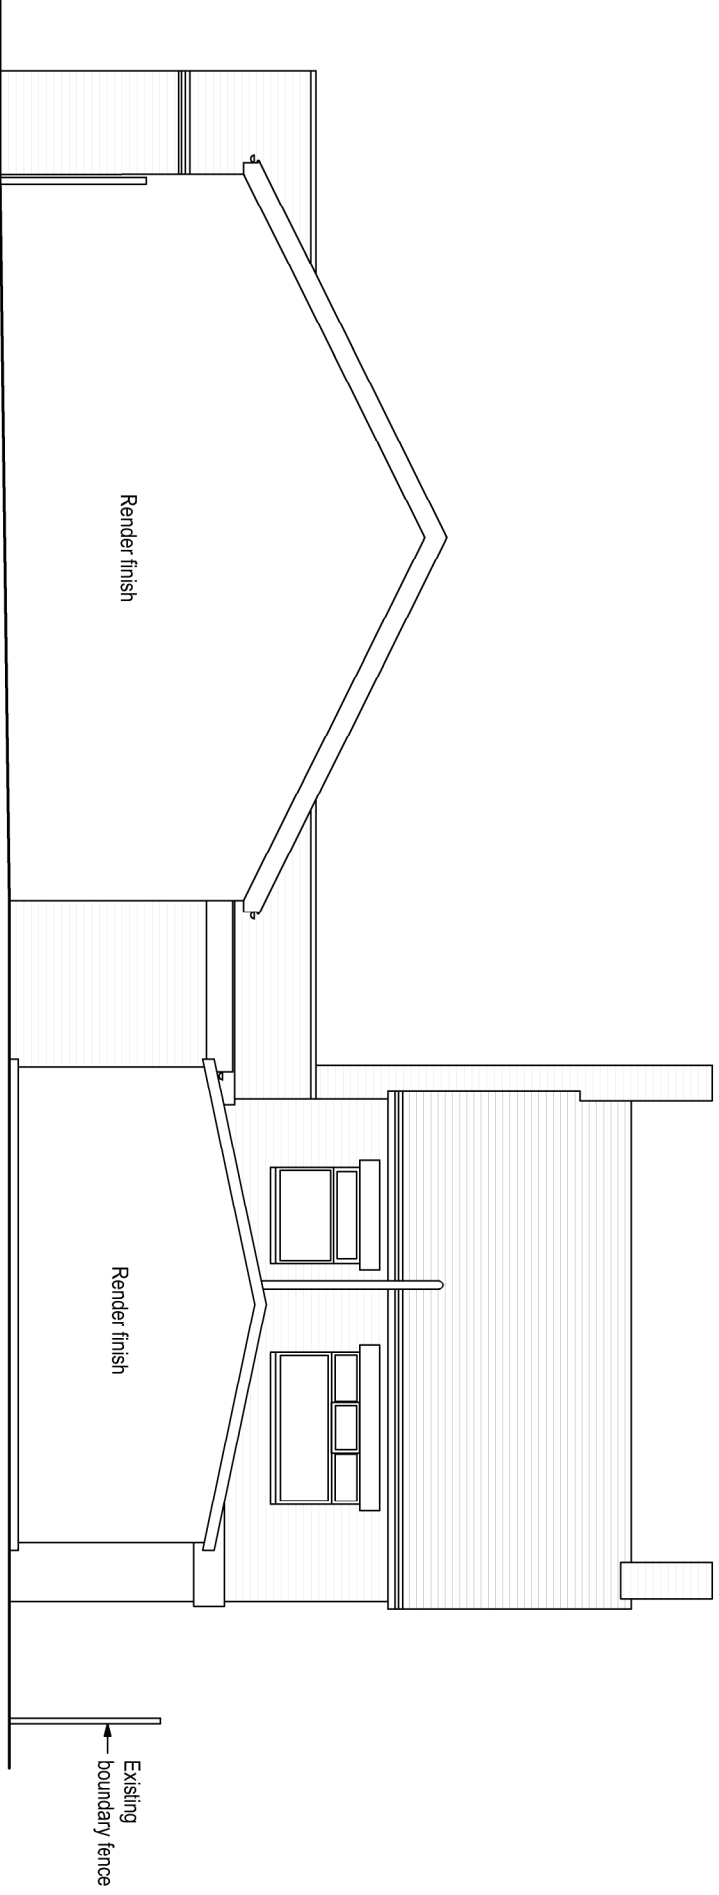


Existing West Elevation Scale 1:100

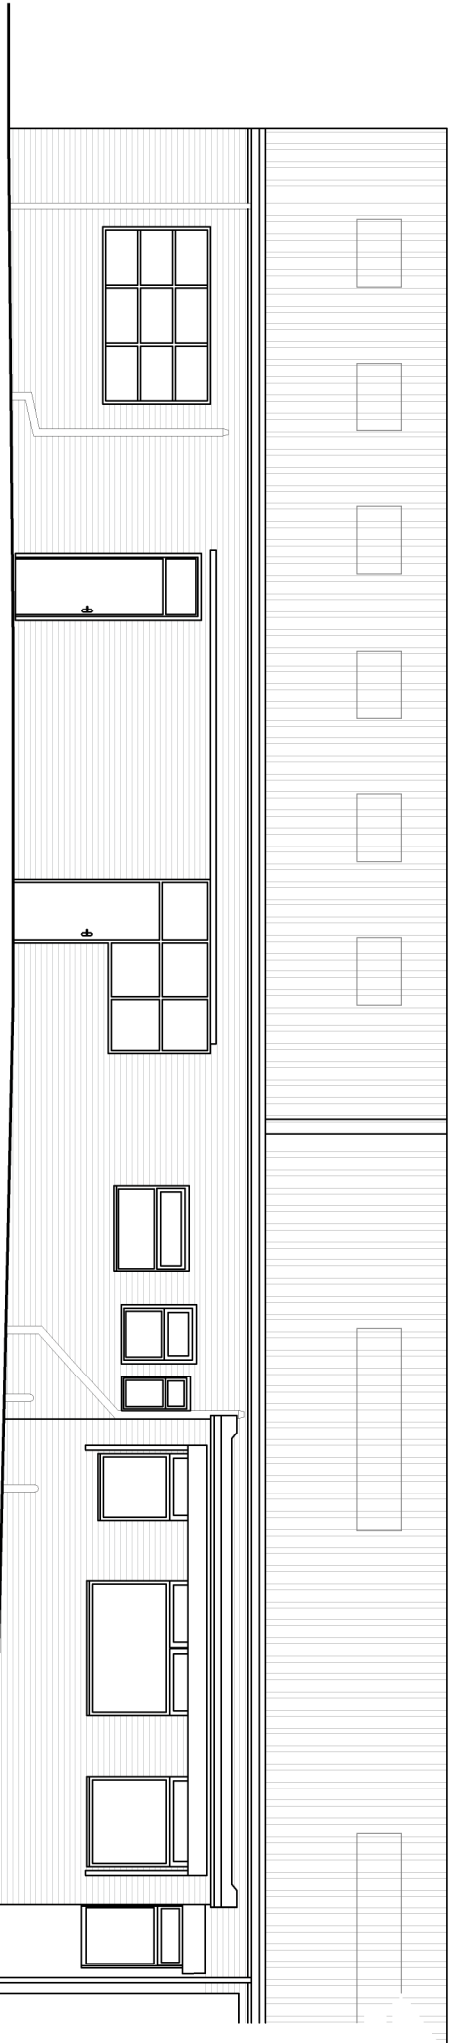

Existing Inner South Elevation Scale 1:100

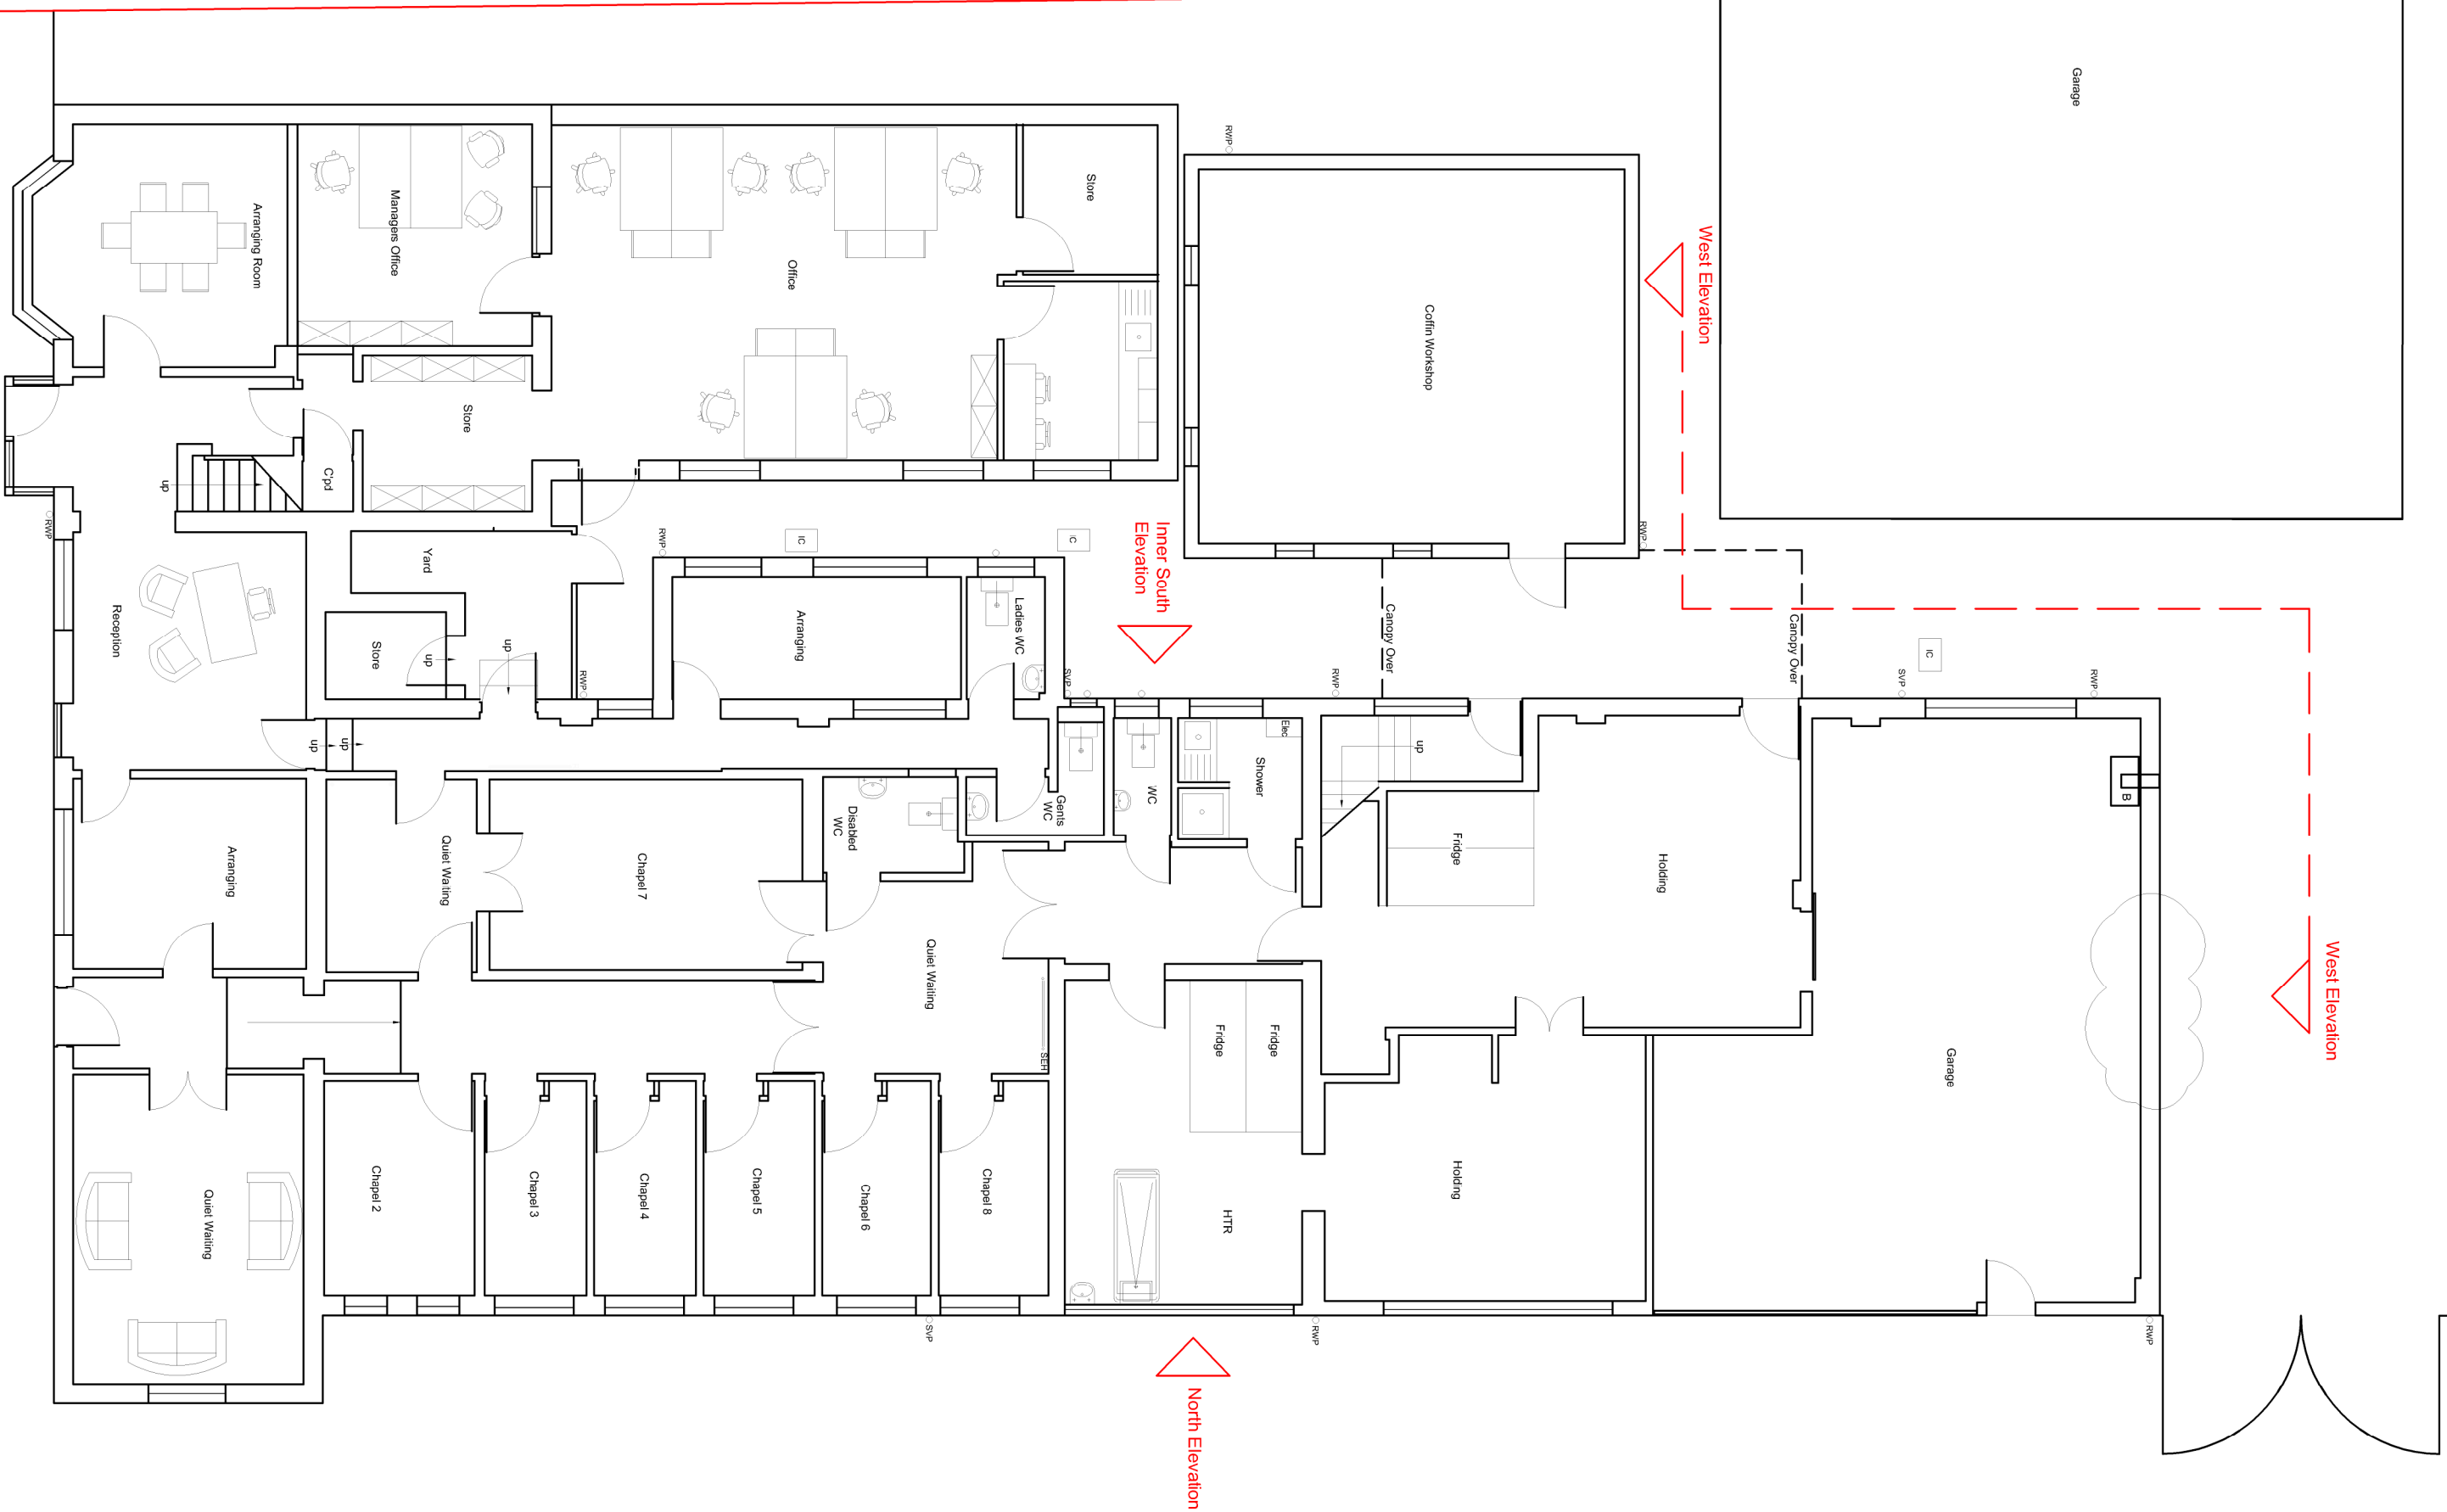

Existing Ground Floor Plan Scale 1:100

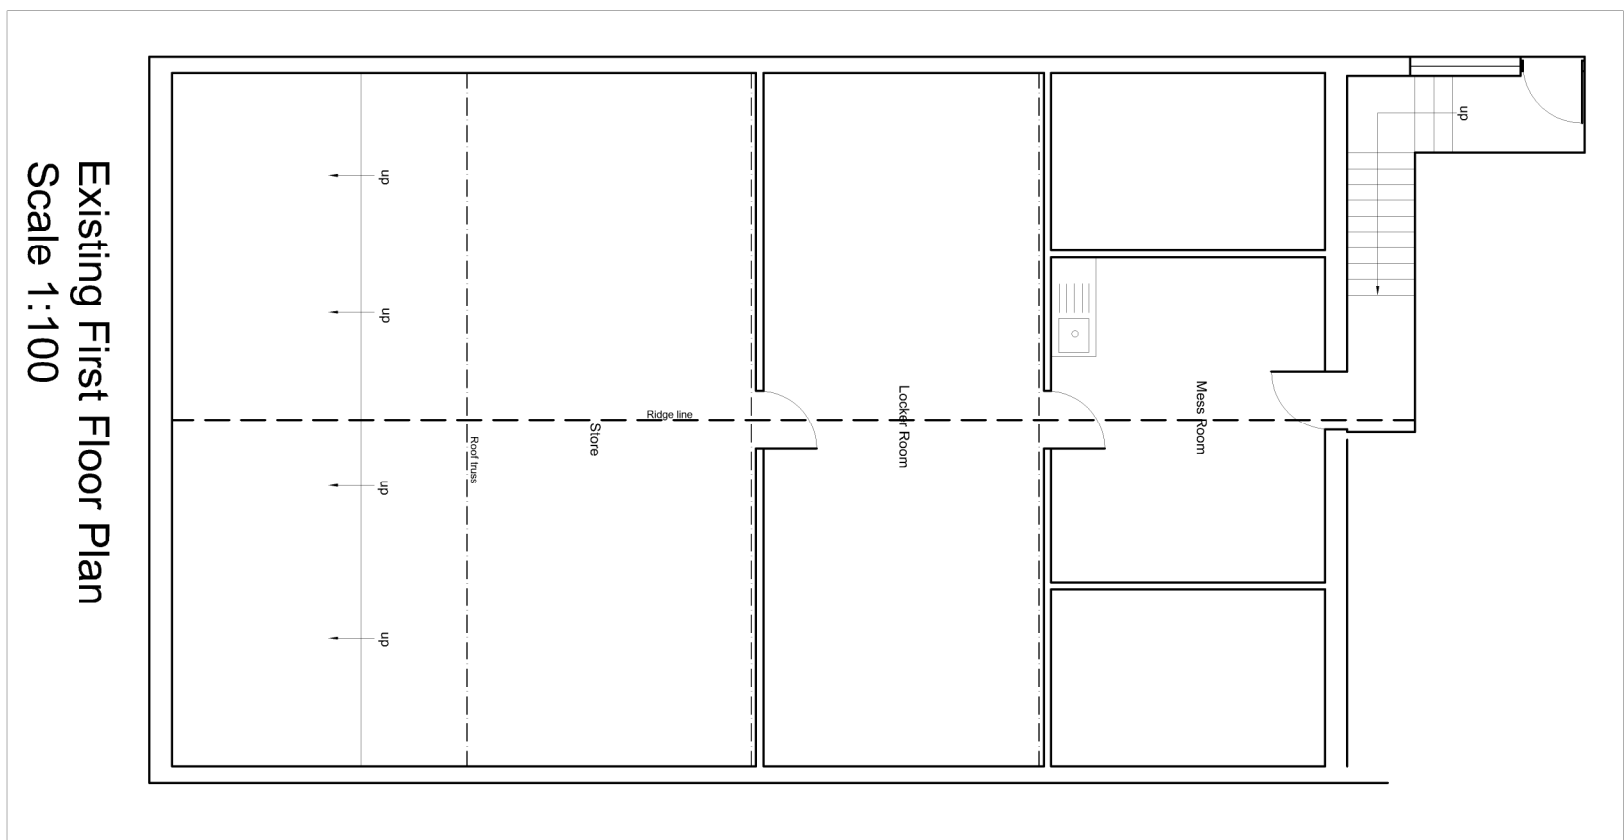

Existing First Floor Plan Scale 1:100

Notes

- 1) Do not scale this drawing.
- 2) All levels and dimensions to be checked on site.
- 3) This drawing is to be read in conjunction with all relevant consultants drawings and reports.
- 4) This drawing is Copyright and must not be reproduced without prior written agreement.
- 5) It is the responsibility of the client to ensure that the drawings are used for the intended purpose and that the drawings are not used for any other purpose without the prior written agreement of the client.
- 6) The drawings should be checked by the local authority Building Control Office or other appropriate checking authority prior to commencement of the building works.

Amendments

A 25.05.2023
Existing floor plan corrected

Client	
Dignity	
Site	
S. Wellens & Sons 121 Long Street Middleton M24 6DL	
Date	
Apr 2023	
Drawn by	
LF/7B	
Title	
Workshop Extension, Roof replacement and Internal BOH Alterations	
Scale	
1:100 @ A1	
Drawn by	
LF/7B	
Date	
20/08/2023/10/01	
Drawn by	
LF/7B	
Title	
Existing Plans, Elevations and Location Plan	
Scale	
1:100 @ A1	
Drawn by	
LF/7B	
Date	
20th Apr 2023	
Drawn by	
LF/7B	
Title	
Existing Plans, Elevations and Location Plan	
Scale	
1:100 @ A1	
Drawn by	
LF/7B	
Date	
20th Apr 2023	
