


NORTH

SITE PLAN 1:200

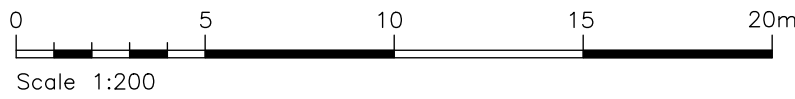



GHP Architects
Empire House
Mulcture Hall Road
Halifax, HX1 1SP
01422 207172
ghp@ghparchitects.com
www.ghparchitects.com



ACA
ASSOCIATION OF
CONSULTANT ARCHITECTS

Revisions:	
.	
Project: Proposed Conversion of Agricultural Buildings into 2 Dwellings	
Address: Bone Heys Newhey Rochdale OL16 3SZ	
Client: Mr & Mrs Lumb	
Drawing: Site Plan	
Date: May 2023	Scale: as shown @ A1
Job 23-504.2	Rev:
Drawing No: P 100	Rev: -