




Front elevation



Side elevation

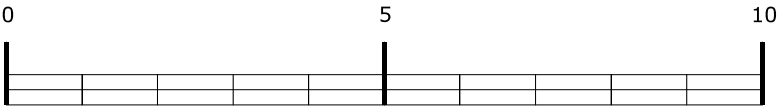

1-100 Scale Bar (metres)

C	09/01/24	Window fenestration amended. Notes added & timber window colour altered.	GG	--
B	06/10/23	Floor levels amended. Windows spec amended to timber. Rainwater goods spec amended to aluminium. Vents to be cast iron. External walls are not to be cleaned	YQ	MB
A	07/06/23	Window shown to Holiday Let 1	YQ	MB
REV	DATE	AMENDMENT	BY	CHKD

HNA architects
Architecture | Planning | Design

PROJECT:	Syke House Farm, Syke Road, Rochdale				
CLIENT:	Mr J Bullock				
DRAWING:	Proposed elevations				
DRAWN BY:	YQ	CHECKED BY:	MB	CREATED: Feb 23	SCALE: 1:100 @ A3
STATUS:	Planning			DRAWING No: 1423-P-200	REVISION: C

DO NOT SCALE.
COPYRIGHT REMAINS WITH HNA ARCHITECTS LTD.
TEMPLE WORKS, TEMPLE STREET, OLDHAM, OL13NJ
TEL: 0161 688 1820
E-MAIL: info@hna-architects.co.uk

RIBA 
Chartered Practice