
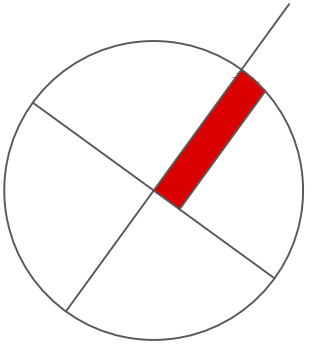


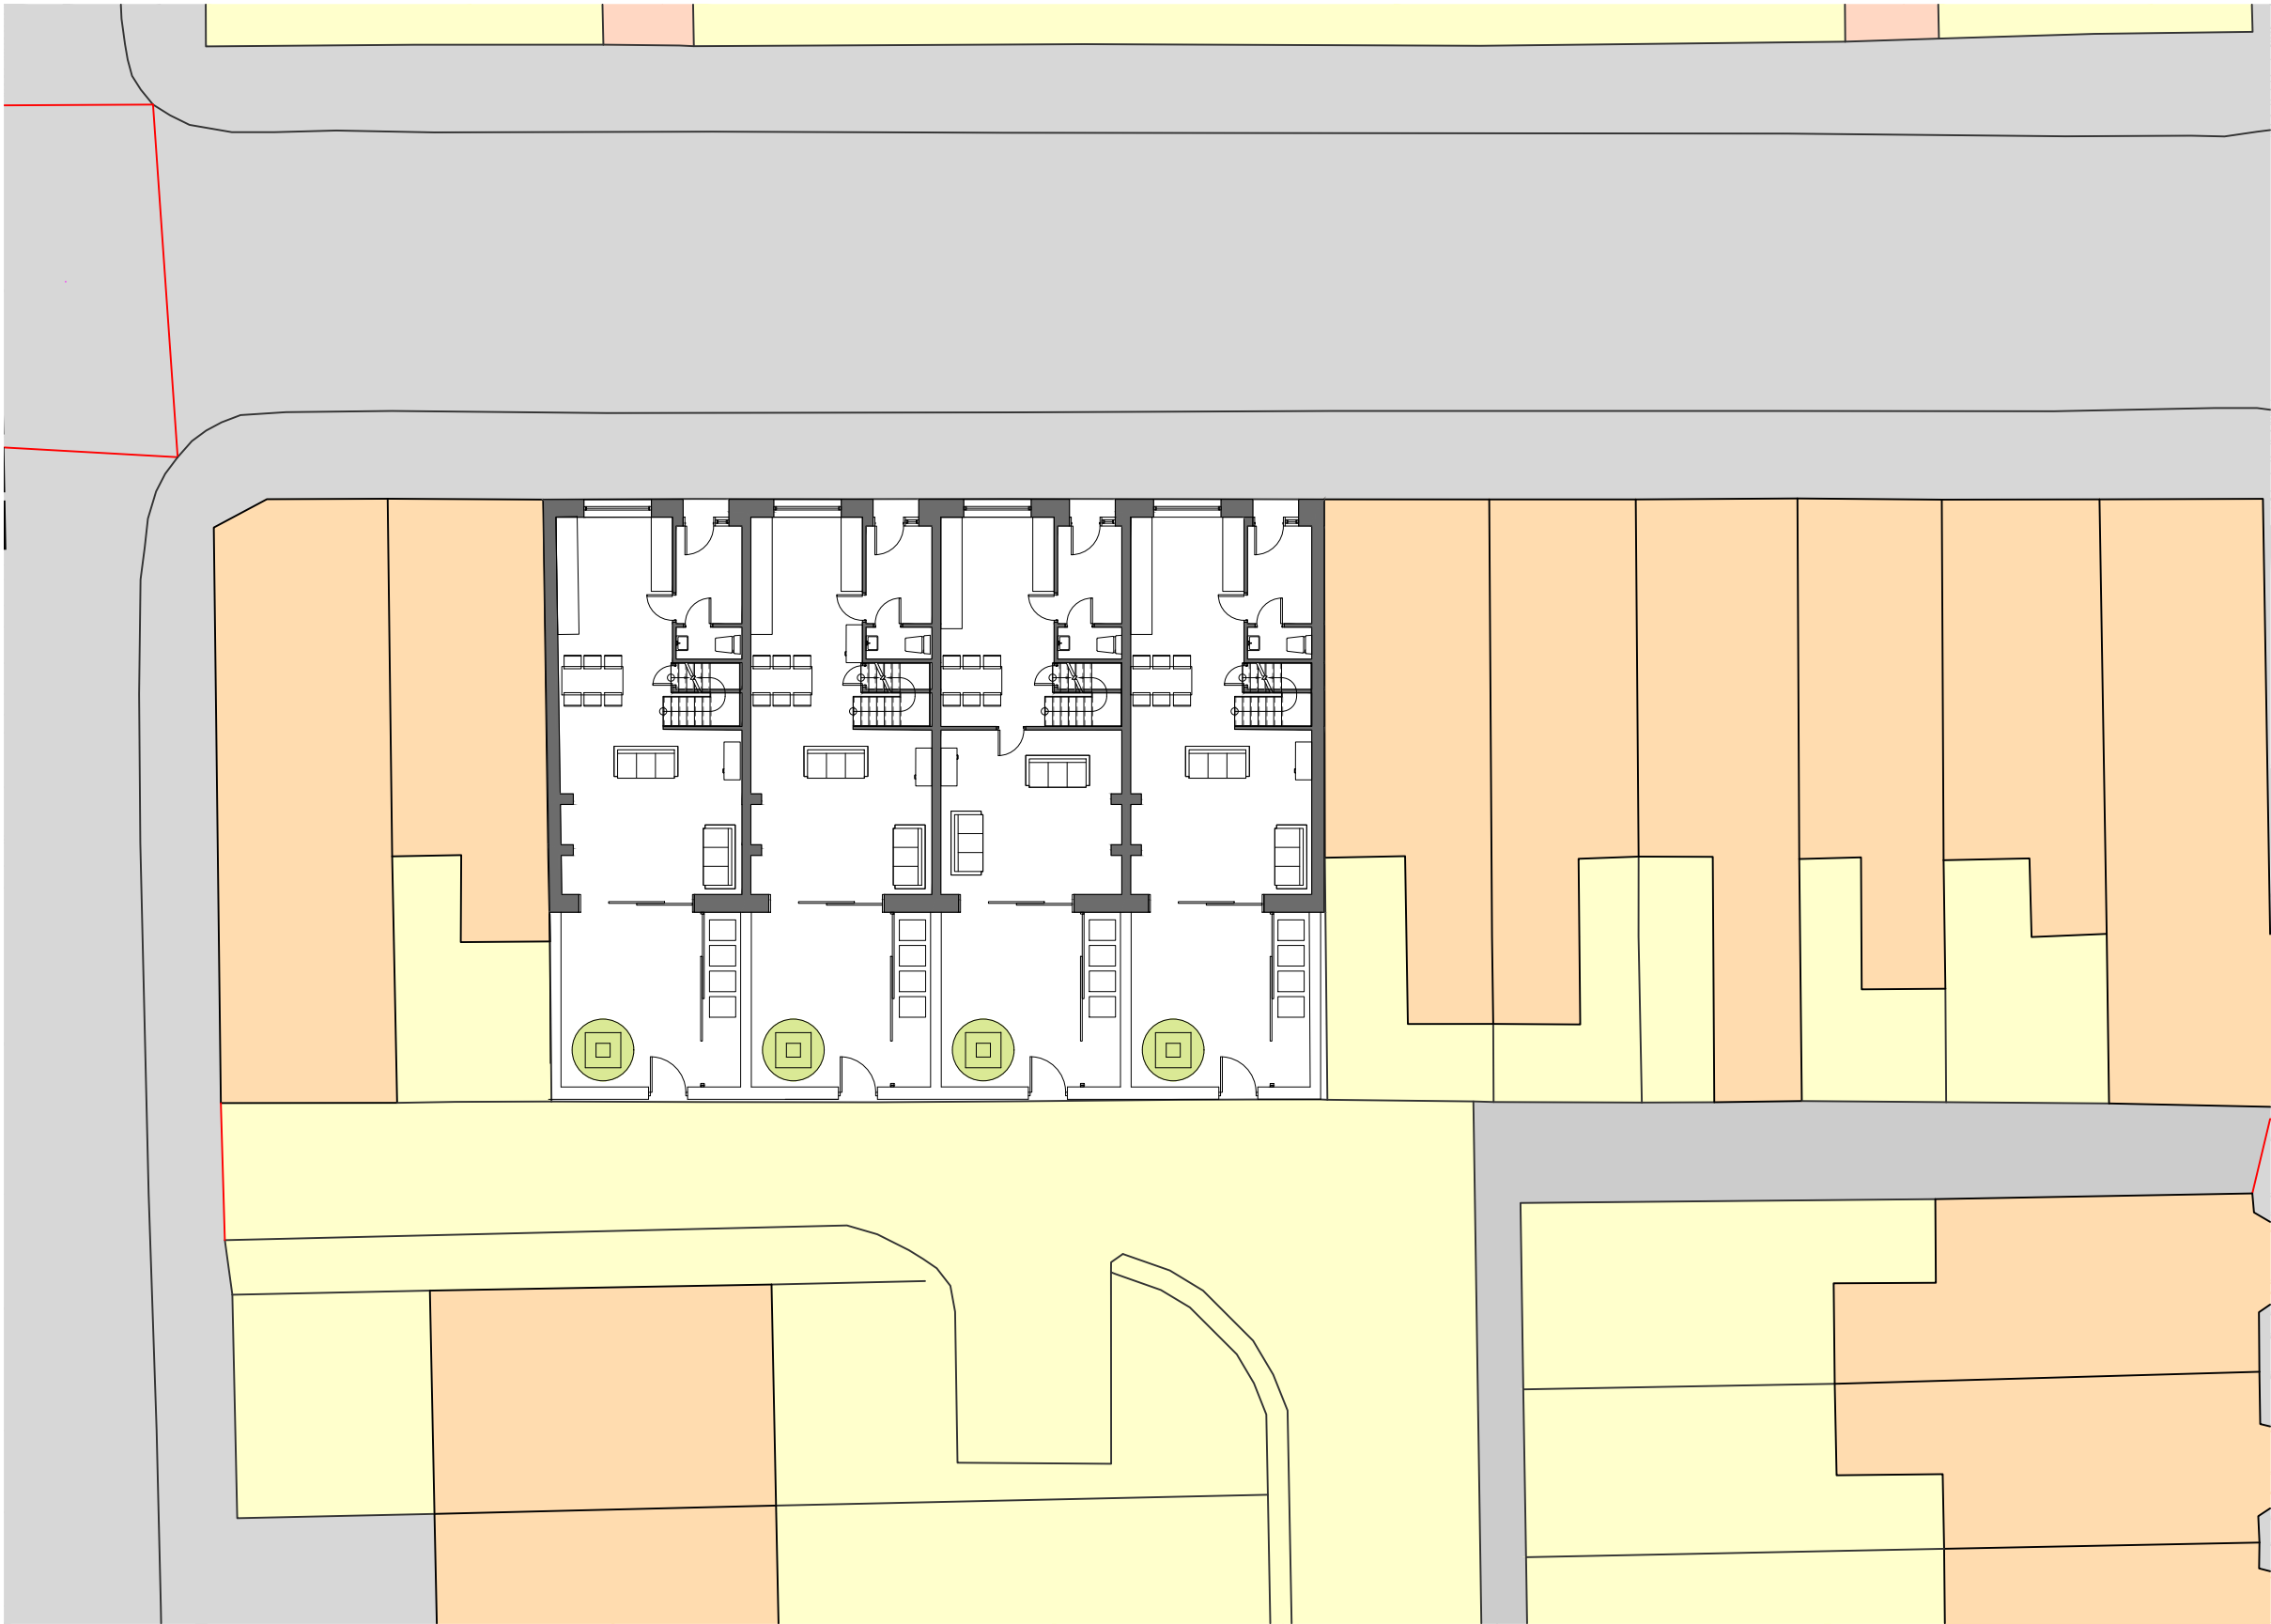

Sigma Property
Proposed Development
53-61 Tweedale Steet
Rochdale

Site Plan as Proposed SK01

work to figured dimensions

© CJ Partnership owns the copyright of this design /
drawing which must not be reproduced in whole or in
part without the written permission of CJ Partnership

contract no

3639 02

drawn by

PDC

drawing no

date

August 2023

revision

scale @ A3

1:200

planning

Revisions:
A.

Blue Pit Mill Queensway
Castleton Rochdale OL11 2PG

+44 (0)1706 631347

info@cjpartnership.com

www.cjpartnership.com

CJPARTNERSHIP
ENVIRONMENTAL ARCHITECTS

