




1 Site Plan
1 : 500



VISUAL SCALE 1:500 @ A3



2 Site Location Plan
1 : 1250

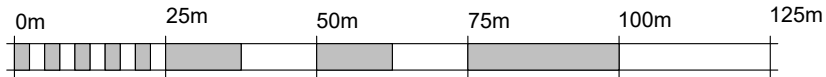

VISUAL SCALE 1:1250 @ A3

Location Plan Legend

- Site boundary
- Any other land under the applicants ownership
- Hatch indicates approximate extent of proposed extension

Notes:

This drawing is copyright. Figured dimensions are to be followed in preference to scaled dimensions and particulars are to be taken from the actual work where possible. Any discrepancy must be reported to the architect immediately and before proceeding. If in doubt, ask.

A	Updated following Pre-App response and client review	27.02.24
rev	description	date

Revision Schedule

Rev No: A

Drawn by: DW

Project No:
DWA-2319

Project:
4 Norford Way, Rochdale, OL11 5QS

Drawing Title:
Block Plan and Site Location Plan

Drawing No:
DWA-2319-PL-01

Date: 27/11/23	Scale: As indicated	@A3
-------------------	------------------------	-----

Client:

Dr Sarwar

Architect:

Draw Plan

Draw Plan Ltd - Suite 112, Newton House, Faraday Street, Birchwood Park, Warrington, WA3 6FW
Telephone: 01925 648 422
Email: hello@drawplan.co.uk
Website: www.drawplan.co.uk