

All dimensions and levels are to be checked on site.



Any discrepancies are to be reported to Cube Architecture and Design before any work commences.

This drawing shall not be scaled to ascertain any dimensions. Work to figured dimensions only.

Title overlay drawings and ownership boundaries are produced using all reasonable endeavours. Cube Architecture and Design cannot be responsible for the accuracy or scale discrepancy of base plans supplied to them.

This drawing and its contents are protected by Copyright and Intellectual Property Laws. This drawing may not be reproduced, modified or distributed without prior express written permission from Cube Architecture and Design Limited.

Copyright © 2024 by Cube Architecture and Design Limited. All rights reserved.

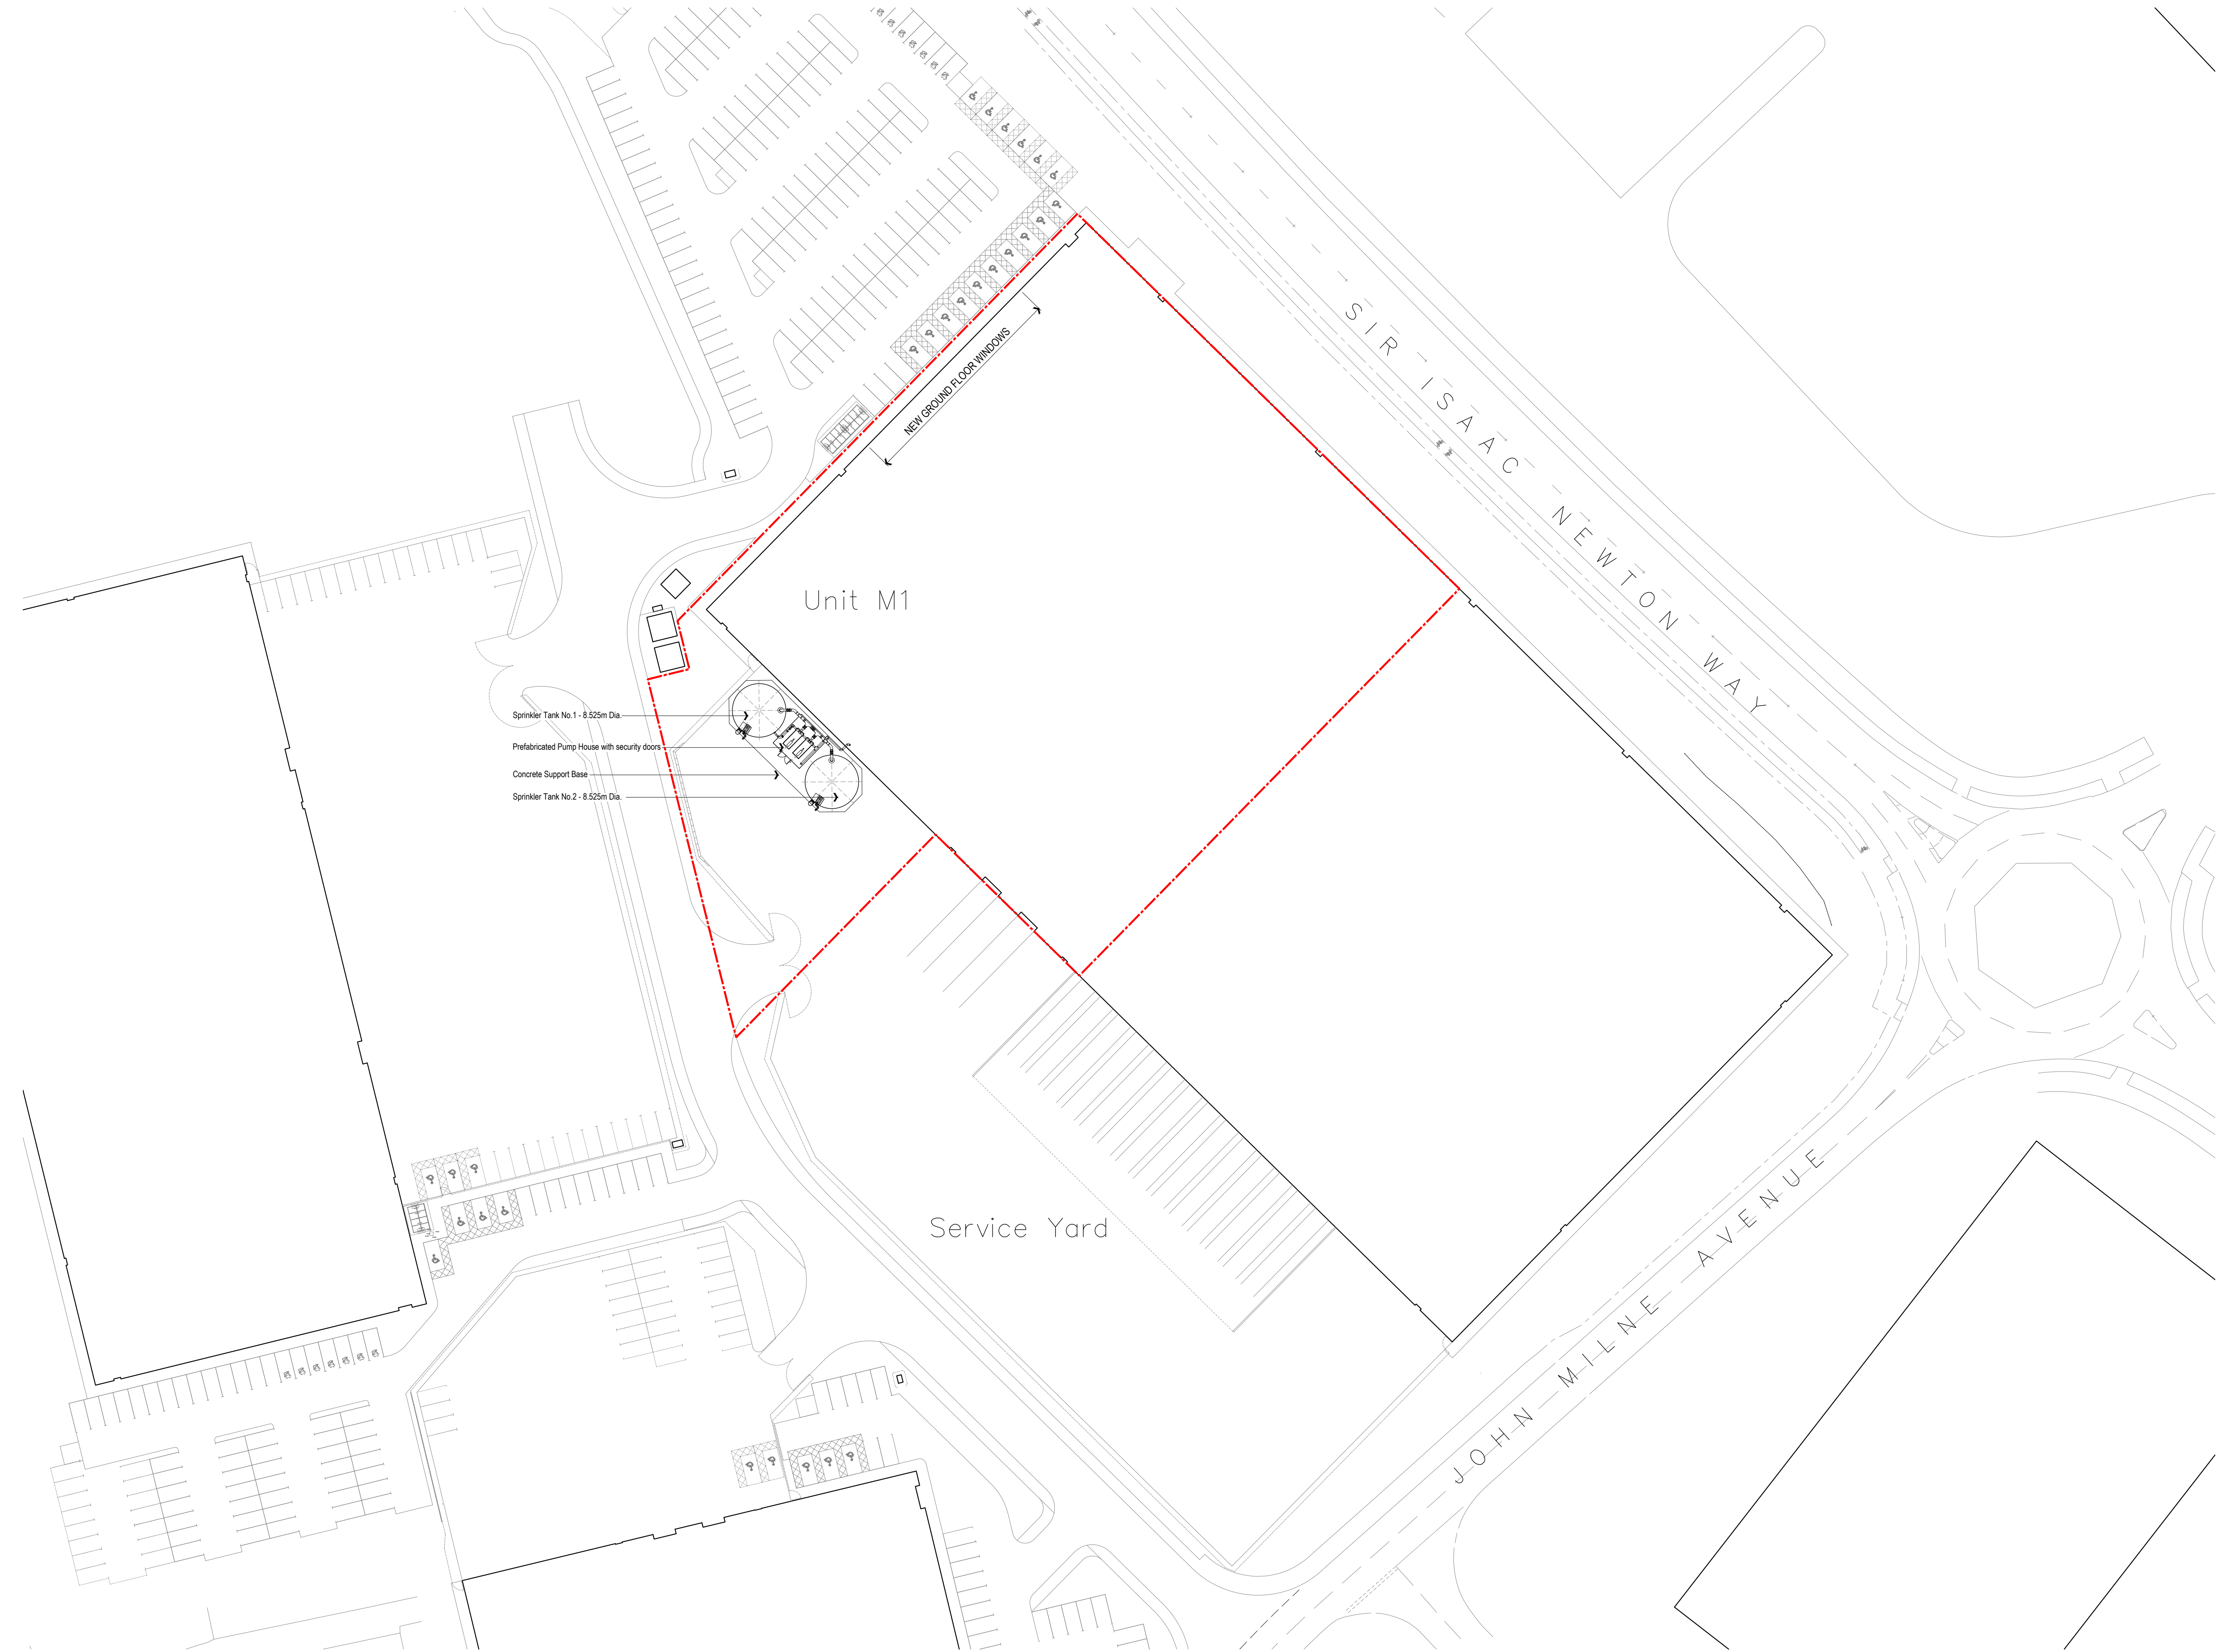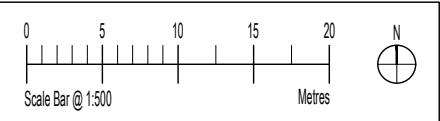

Client:
CLELAND McIVER

Contract:
PROPOSED SPRINKLER TANK INSTALLATION
UNIT M1 KINGSWAY BUSINESS PARK
ROCHDALE

Drawing:
PROPOSED SITE PLAN

Status: PLANNING

Drawing No:
AS866-04
Drawn:
DMR

Revision:
-
Checked:

Scales:
1:500@A1
Date:
JUL '24

CUBE commercial house
architecture and design clearance avenue
trafford park
www.cubearchitecture.net m17 1qs
tel: 0161 848 5893

Rev	Description	Date	By
-----	-------------	------	----