

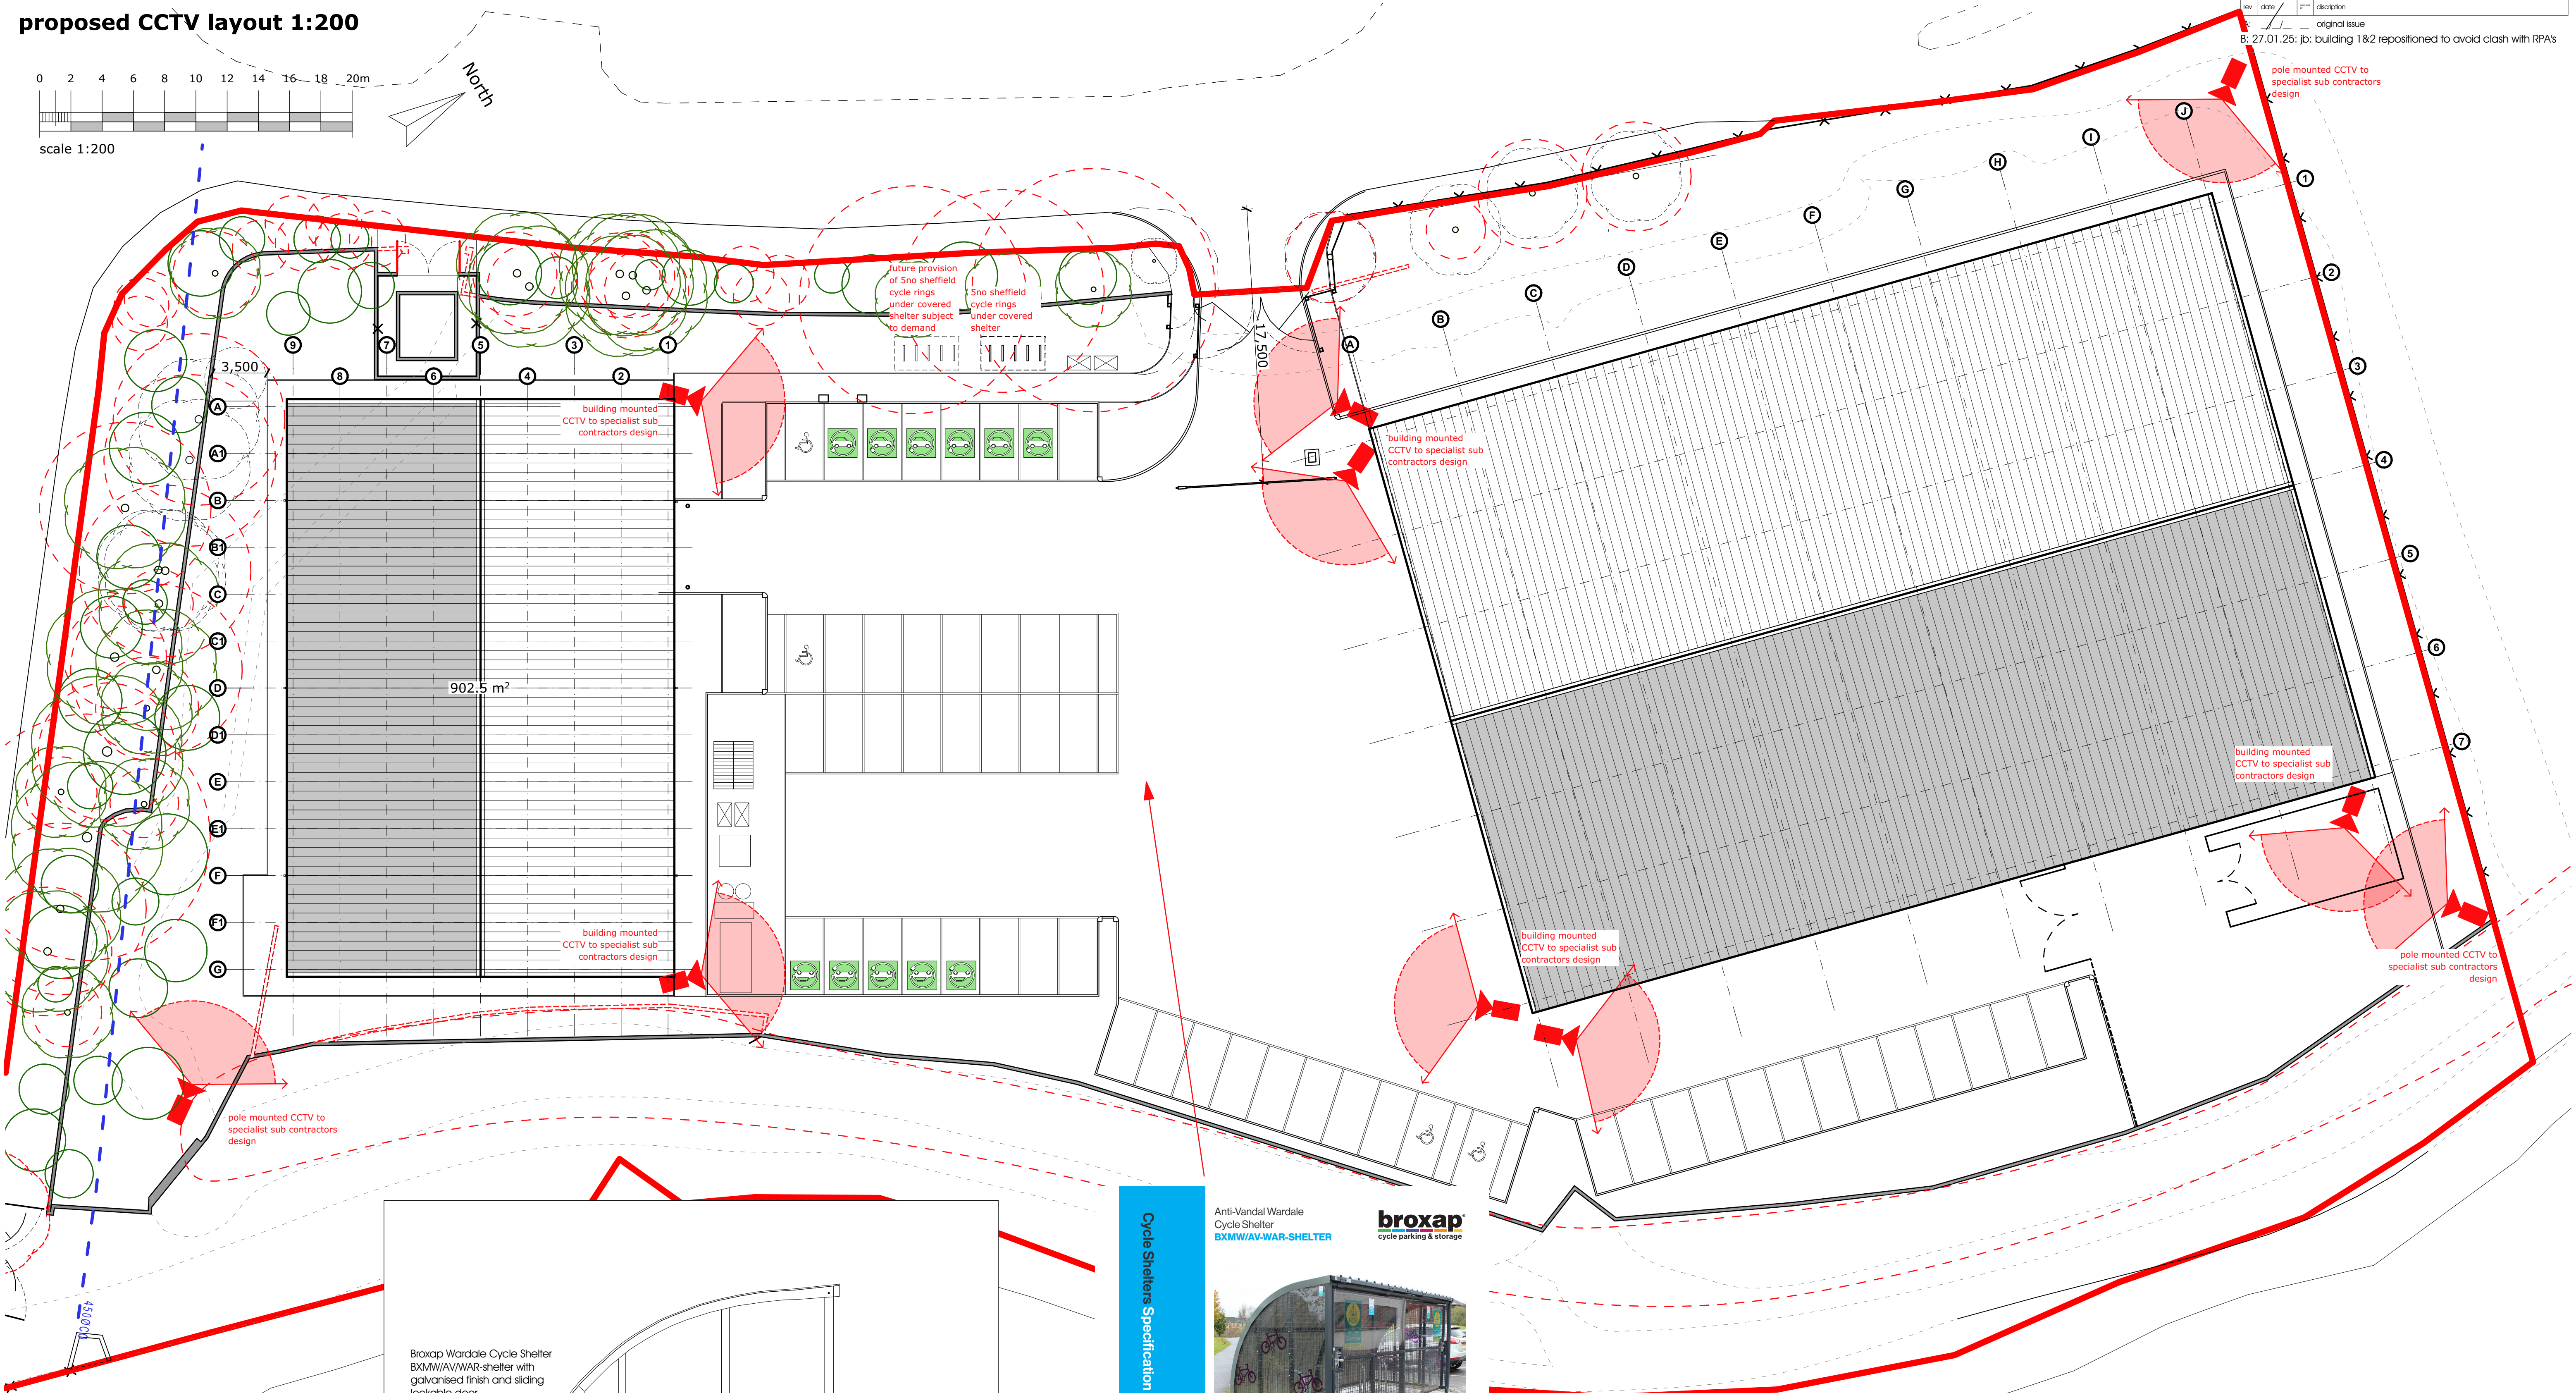


proposed CCTV layout 1:200

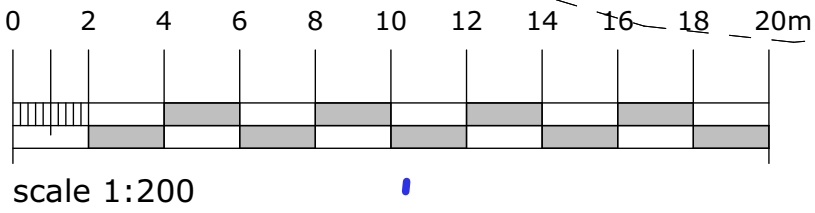

revision notes		
rev	date	description
original issue		
B: 27.01.25	jb	building 1&2 repositioned to avoid clash with RPA's

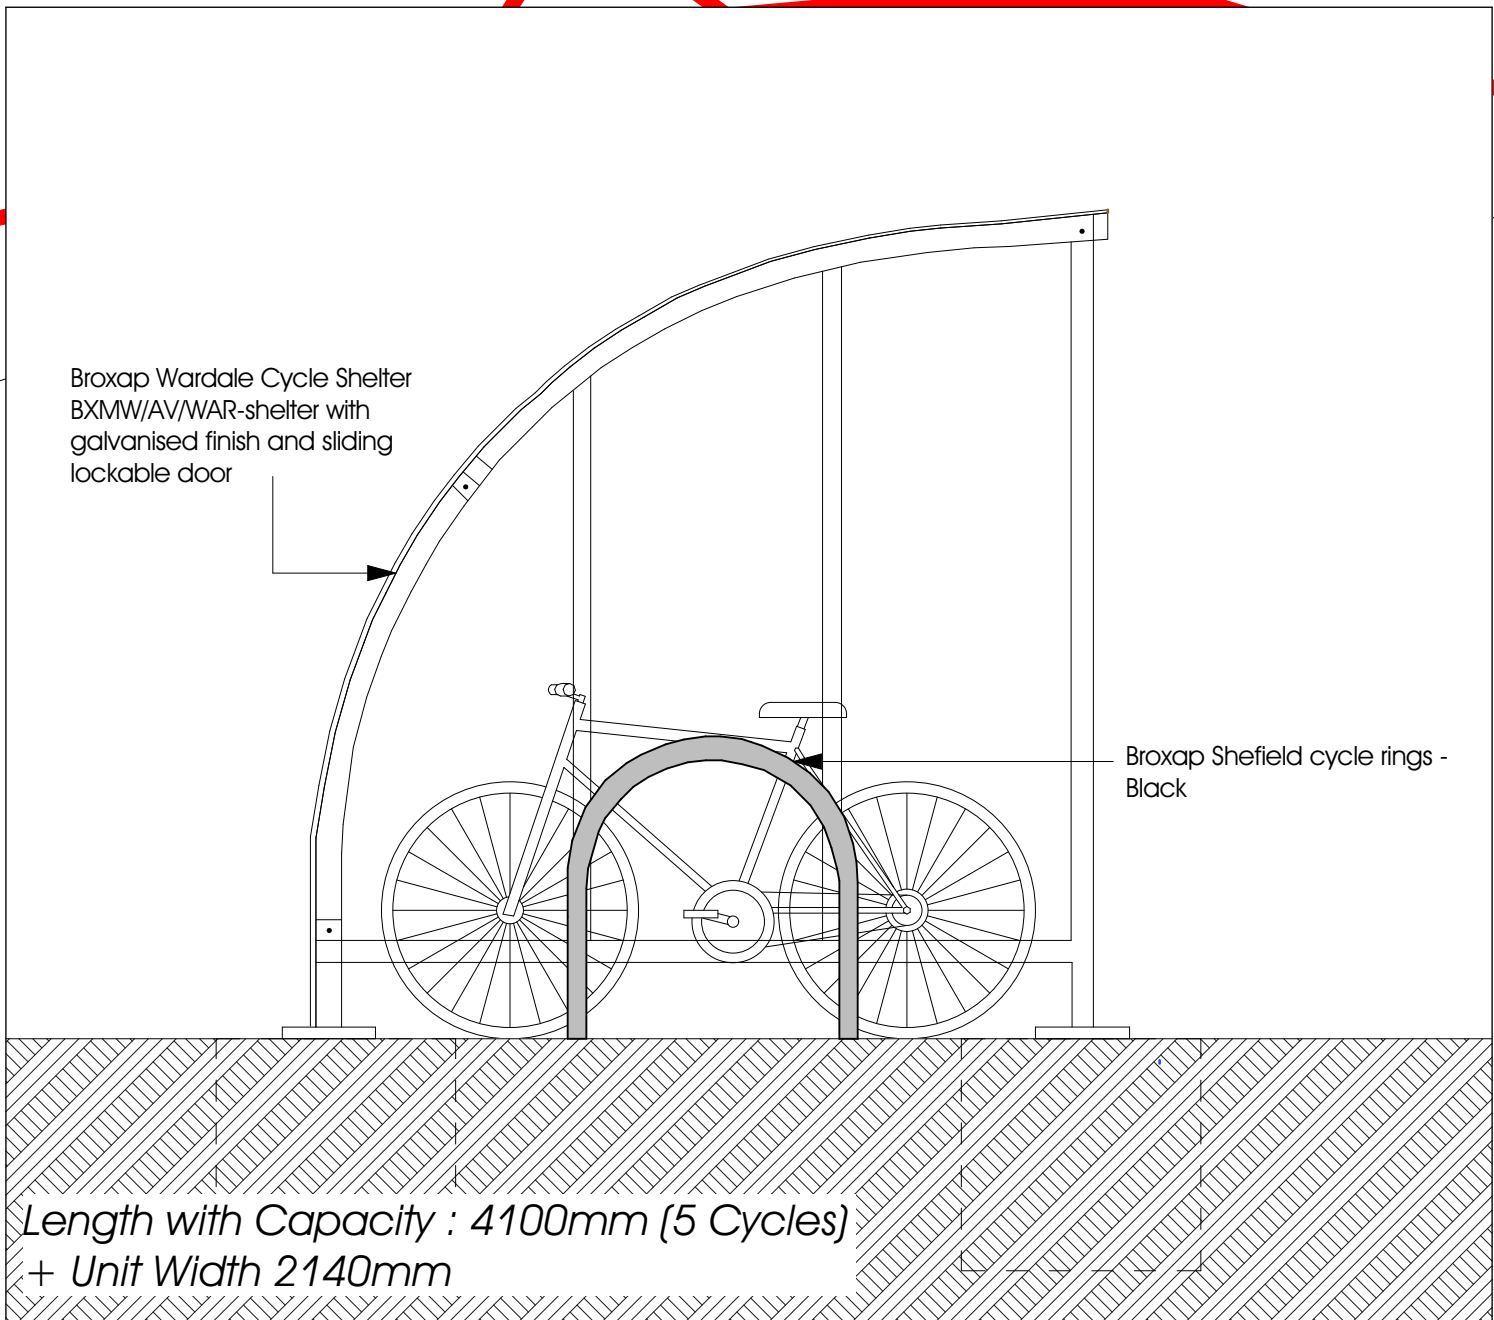

Cycle Shelters Specification Sheet

Anti-Vandal Wardale Cycle Shelter
BXMW/AV-WAR-SHELTER

broxap
cycle parking & storage

Standard Unit Dimensions:
Length: 4100mm
Width: 2140mm
Height: 2500mm

Length with Capacity:
4100mm (5 Cycles)
5000mm (10 Cycles)
(See dimensions only)

Colours/Finishes:

Grey	Black	White	Dark Grey
Light Grey	Dark Grey	White	Dark Grey

Product Information
The Anti-Vandal Wardale® cycle shelter is a robust version of our popular and best-selling Wardale. With its modular design the Anti-Vandal Wardale cycle shelter can be linked together to create banks of shelters which allow you to accommodate almost any quantity of cycles. The Anti-Vandal Wardale cycle shelter includes a sliding gate and mechanical code locks for extra security.

Features

- Trapezoidal Metal Profile roof cladding
- 5mm PETg UV Side Panels complete with 5mm mesh
- Robust modular construction
- Adjustable baseplates
- Hot dipped galvanised to BS EN ISO 1461:2009 and Powder Coated
- Mechanical Code Locks
- Space Saving Sliding Gate

Materials Used

- Framework - Mild Steel
- Cladding - 4 mm PETg uv
- Fasteners - Zinc Plated
- Cover Strips - Pre-galvanized steel flat

The standard Broxap brand logo is galvanized. Please check with your supplier to ensure the correct brand.

Broxap Limited, Brookwood Industrial Estate, Chesham, Bucks HP8 4JH, UK. Tel: 01494 604444. E: info@broxap.co.uk W: www.broxap.co.uk

R-SPA Member

GreenSource Approved

SafeContractor Approved

rpil

<https://www.broxap.com/anti-vandal-wardale-cycle-shelter.html>

cdp
architects

campbell driver partnership

Suite 25, Unit 2
Northlight House
Pendle Road
Brierfield
Nelson
BB9 5PL

01254 297700
www.cdparchitects.co.uk

client:	MSM		
project:	new facility Hanson Close Middleton		
sheet:	cycle store details		
drawing no:	22.135_01_009	sheet	D
scale:	@ A1		
date:	drawn by:		