


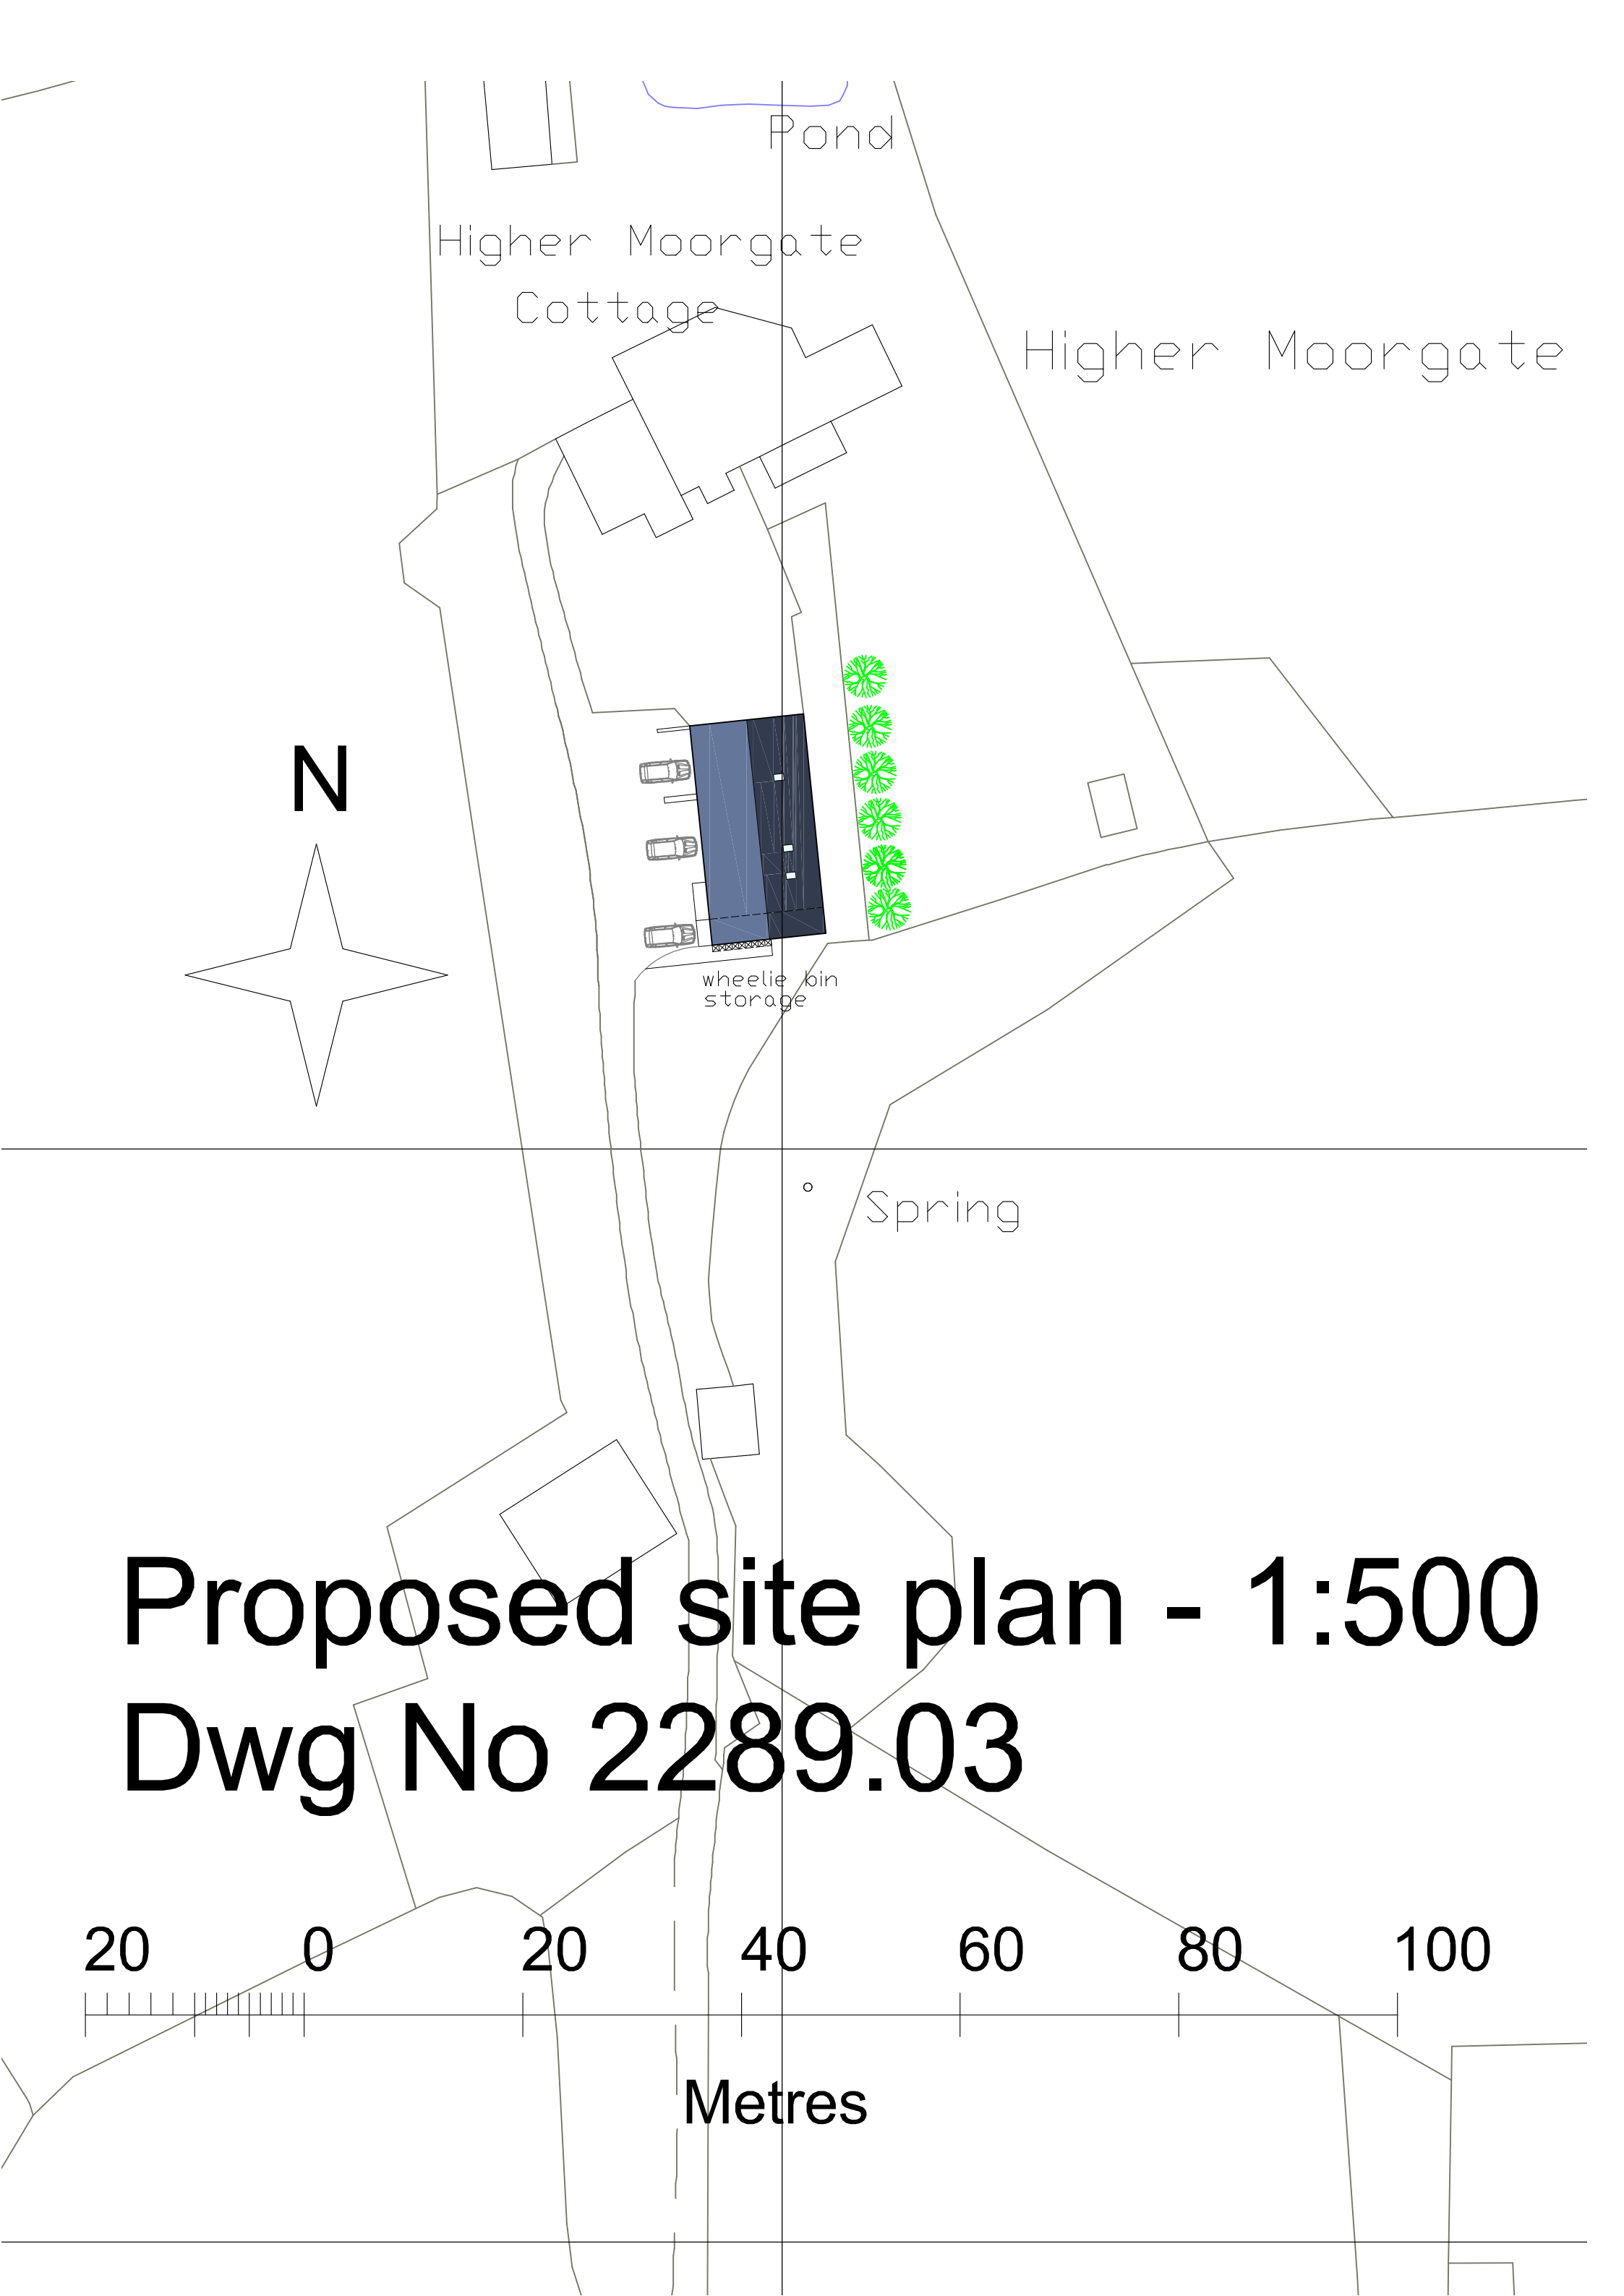

Pond

Higher Moorgate
Cottage

Higher Moorgate

N

wheelie bin
storage

Spring

Proposed site plan - 1:500
Dwg No 2289.03

20 0 20 40 60 80 100

Metres