


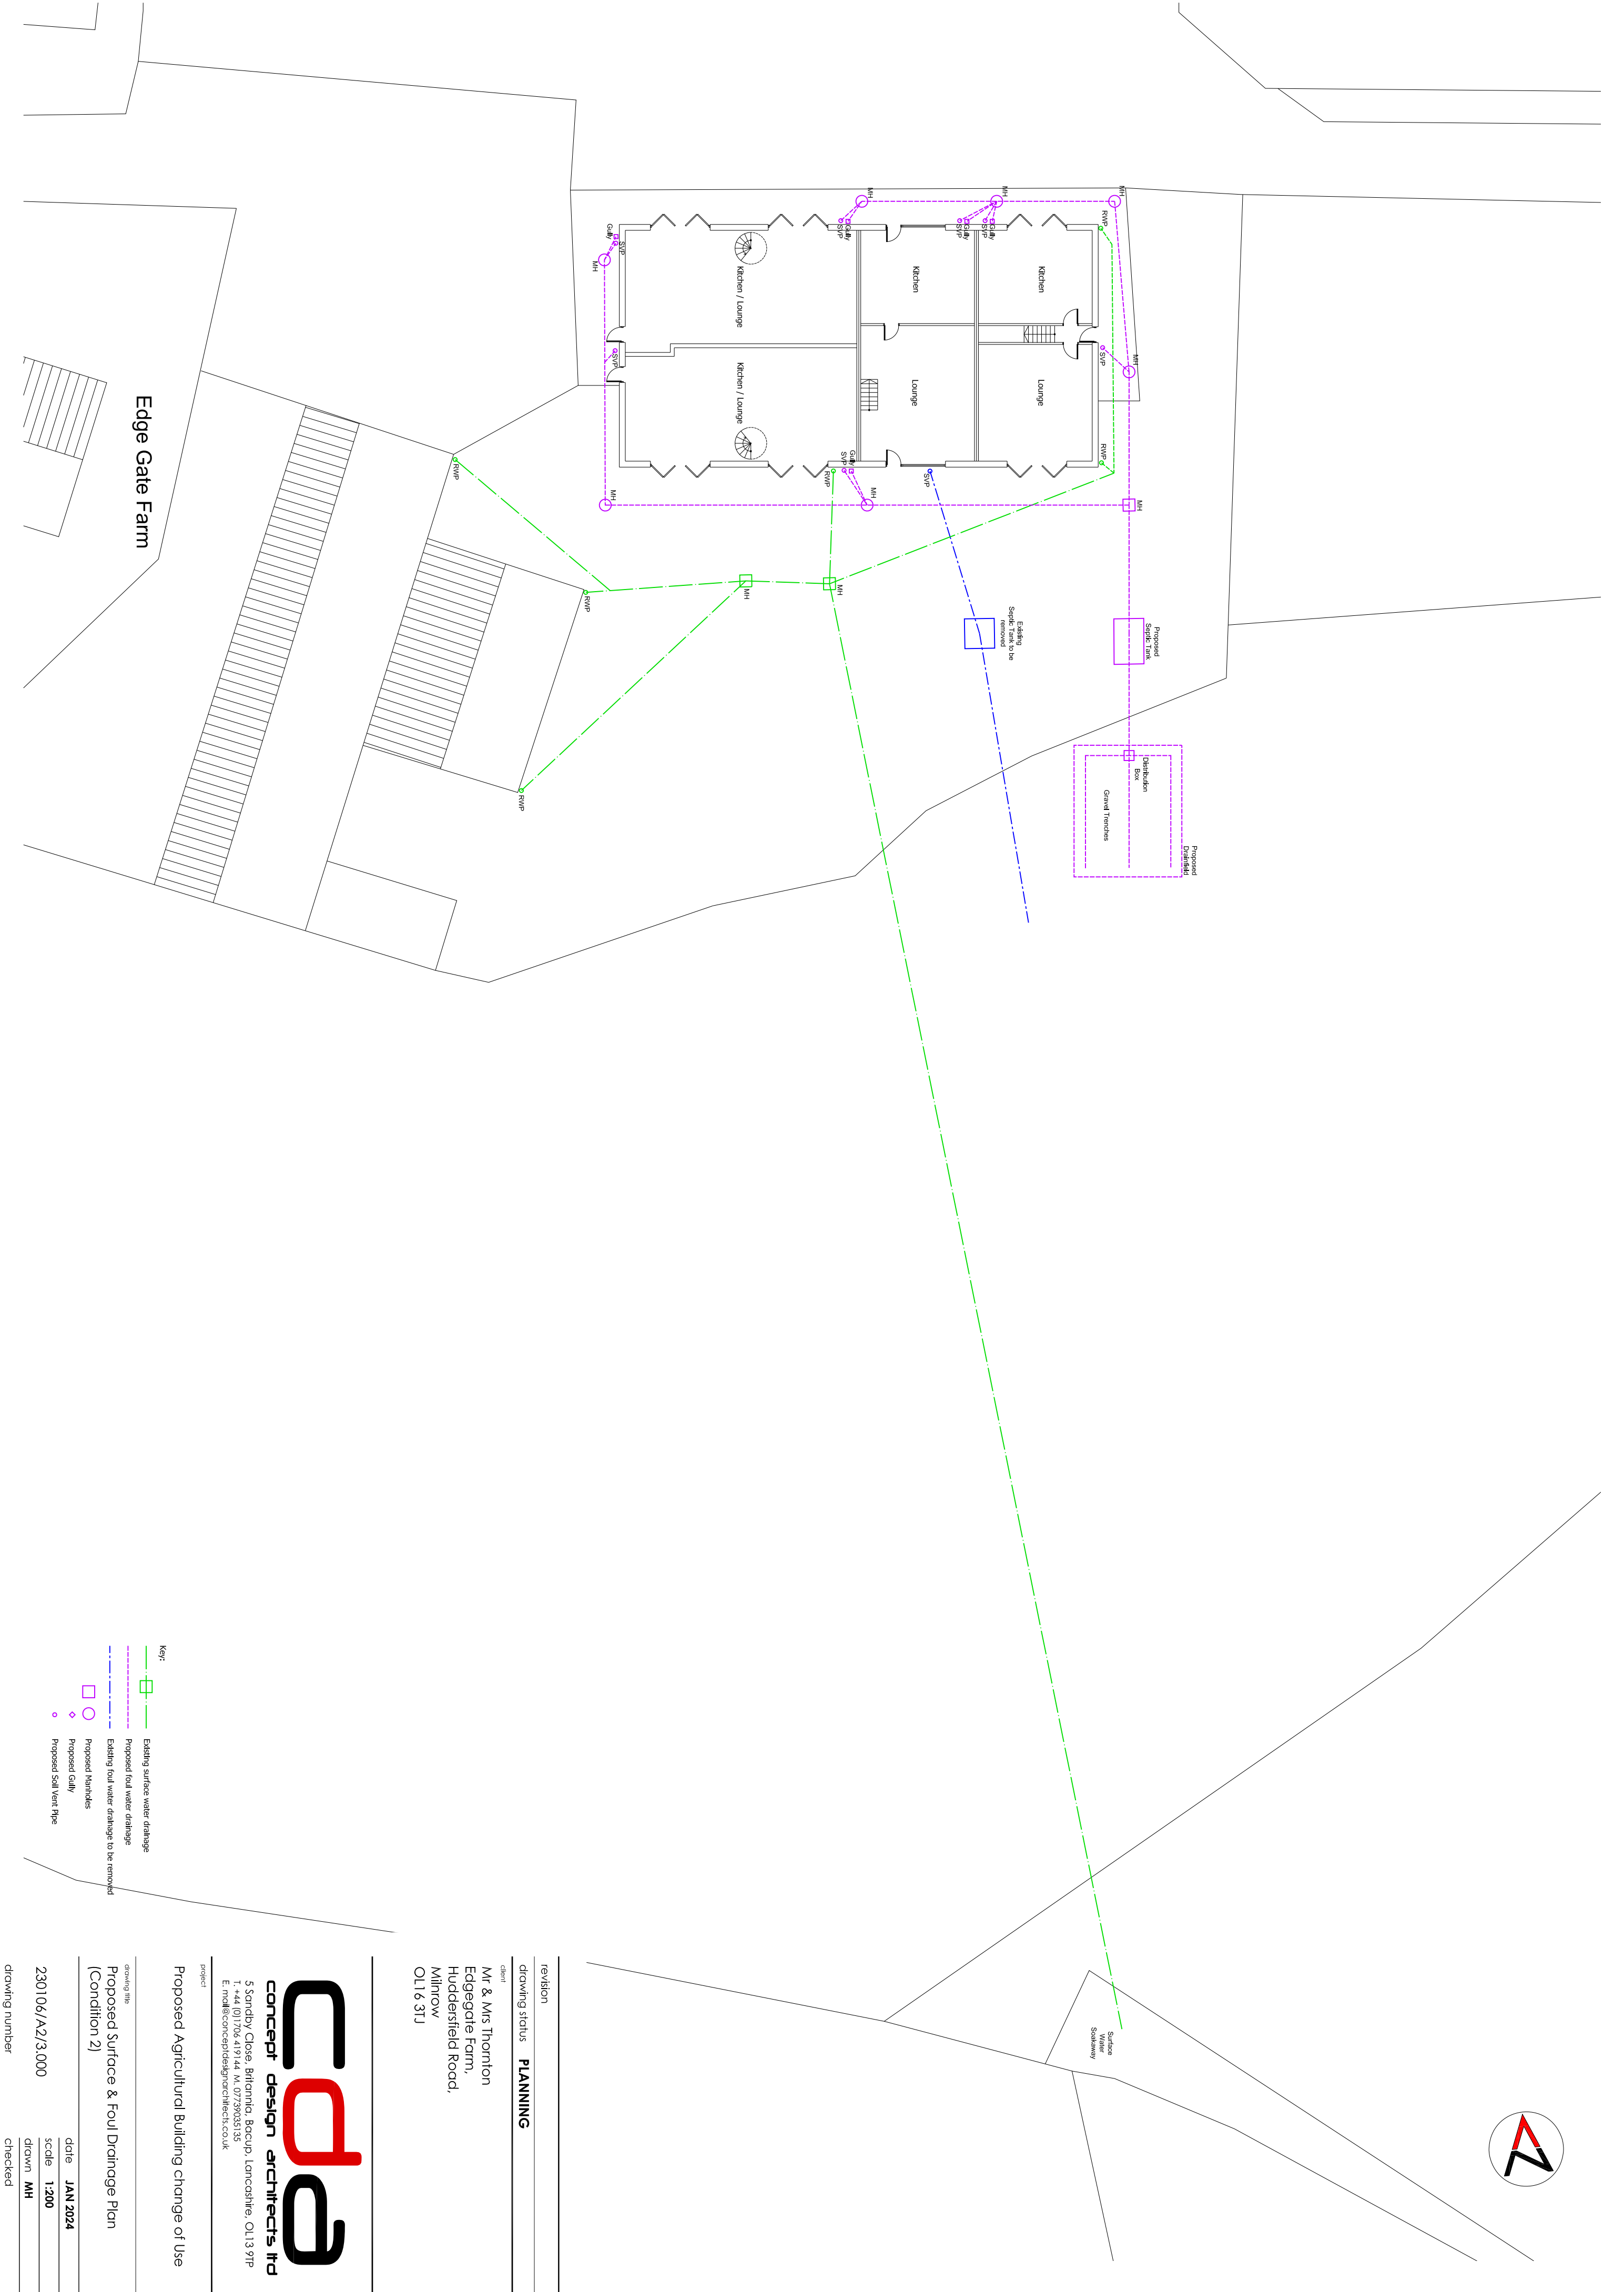

| object                                       |          |
|----------------------------------------------|----------|
| proposed Agricultural Building change of Use |          |
| drawing title                                |          |
| proposed Surface & Foul Drainage Plan        |          |
| Condition 2)                                 |          |
| date                                         | JAN 2024 |
| scale                                        | 1:200    |
| drawing                                      | MH       |
| growing number                               | checked  |