


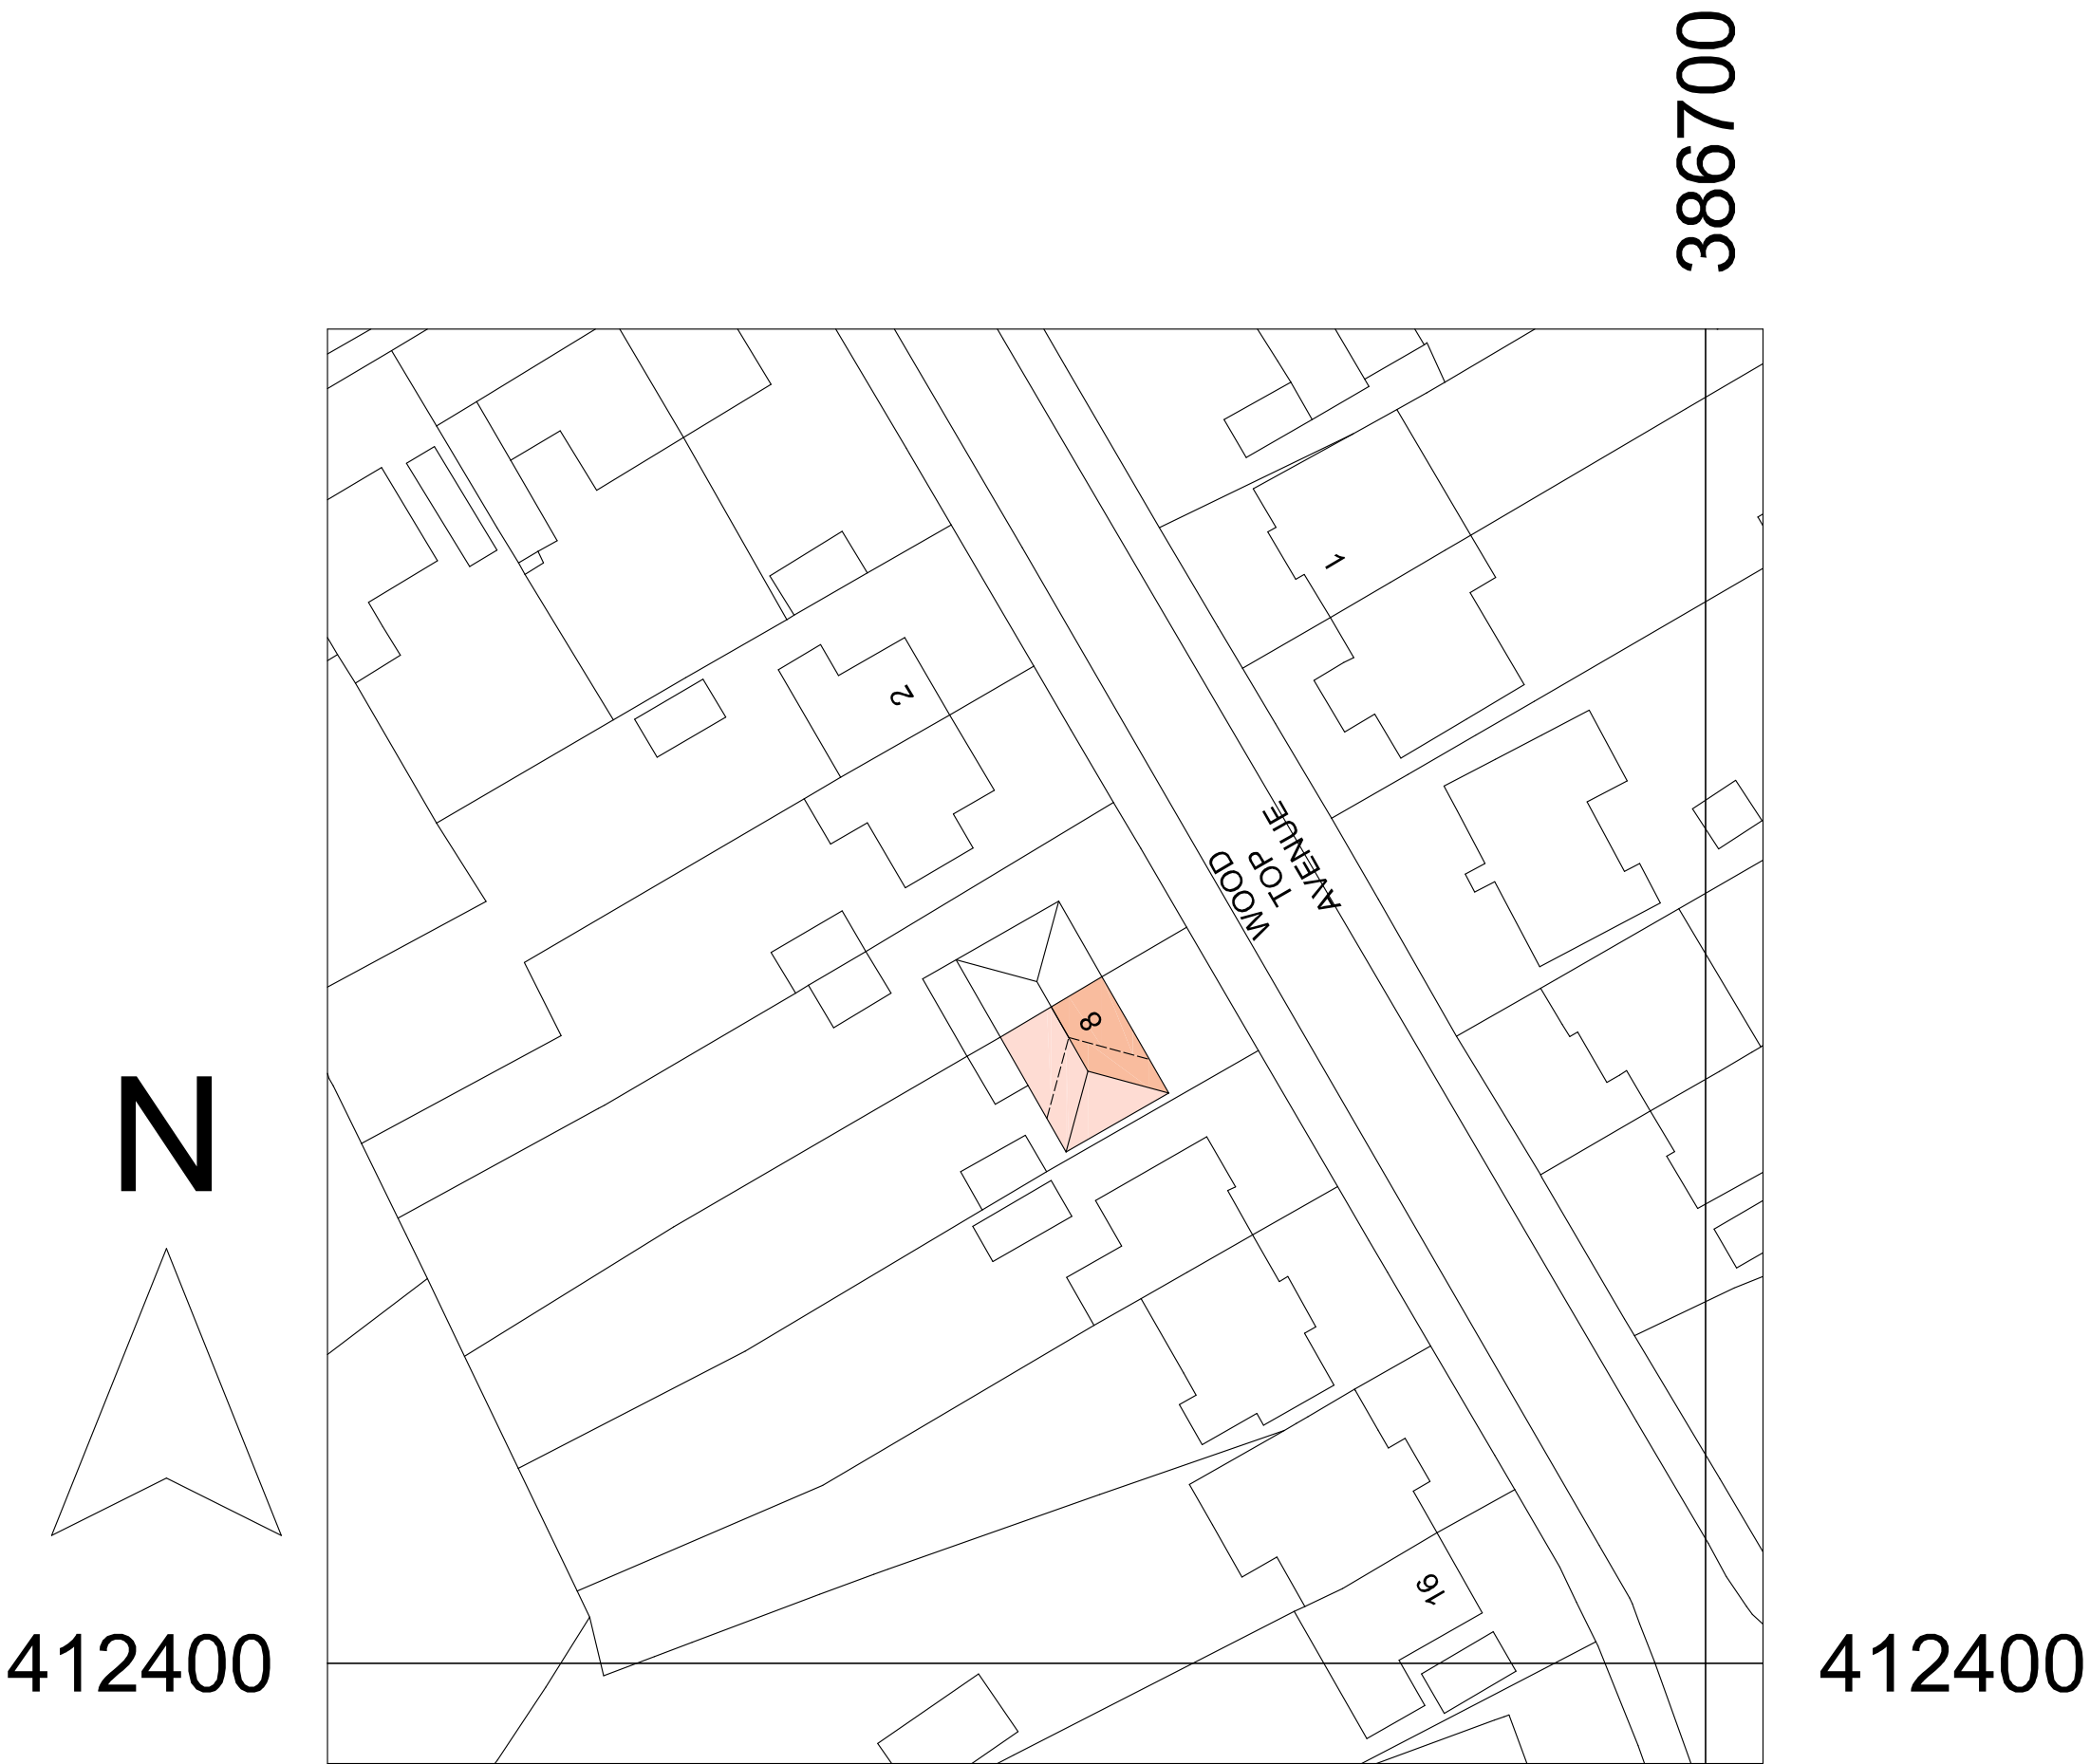

Proposed site plan - 1:500

Dwg No. 1603.06

