




CHIMNEY A - NORTH EAST ELEVATION
PROPOSED WORKS - SCALE 1:10

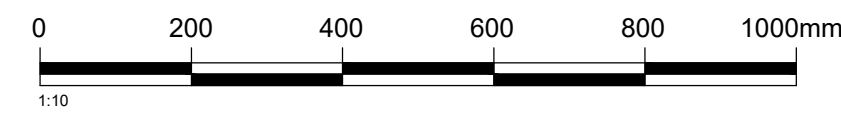

ref	hazard	date

Bradshaw Gass & Hope LLP

dwg no	2215.57.602	rev	P2
--------	--------------------	-----	-----------