



KEY

Grass

Road / Tarmac Surface

Paths

Tree Canopies

Planning Application Site Boundary


COPYRIGHT RESERVED:
The Contractor shall verify and be responsible for all dimensions. DO NOT scale the drawing – any errors or omissions shall be reported to Seven Architecture without delay. The Copyrights to all designs and drawings are the property of Seven Architecture. Reproduction or use for any purpose other than that authorised by Seven Architecture is forbidden.

GENERAL NOTES:

- For the purposes of construction the drawing must not be scaled and only written or calculated dimensions
- Any queries or doubts, drawing error or divergences should be referred to the originator.
- All dimensions to be checked on site.
- All architectural drawings are to be read in conjunction with the relevant architectural specifications and outline specification sheets.
- All the details and setting-out drawings to be read in conjunction with the relevant consultants and subcontractor drawings.

REV.	DESCRIPTION:	DATE:	DRAWN:	CHECK:
P01	ISSUED FOR PLANNING	15/02/2024	RS	RS
P02	COLOURED HATCHES ADDED	11/04/2024	RS	RS
P03	RED LINE BOUNDARY UPDATED	13/05/2024	RS	RS
P04	PLANNING ISSUE	23/05/2024	RS	RS

DRAWING SCALE: 1:200@A1

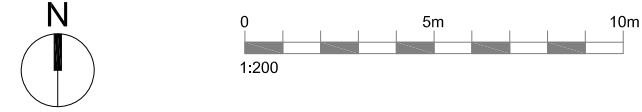

KEY PLAN (NTS):

CLIENT:
Hopwood Hall College



PROJECT TITLE: HCO Milnrow Chapel Conversion	PROJECT NO: 20765
---	----------------------

DRAWING TITLE:
Existing Site Plan

DRAWING NO:

PROJECT	ORIGIN	ZONE	LEVEL	TYPE	ROLE	NO.#	REVISION
HCO	SEV	ZZ	00	DR	A	00501	P04

SUITABILITY DESCRIPTION (S3) Suitable for Comment

REVISION DESCRIPTION PLANNING

seven.

SEVENARCHITECTURE.CO.UK

Unit 1.3 Wauk Mill
51 Bengal St
MANCHESTER
M4 6LN
t: 0161 236 5655

Clarendon House
Victoria Avenue
DOLWYDDELAN
CONWY
LL25 0SJ
t: 01423 709 807

Studios at :
Y Neuadd Llyrd
DOLWYDDELAN
CONWY
LL25 0SJ
t: 01286 875120